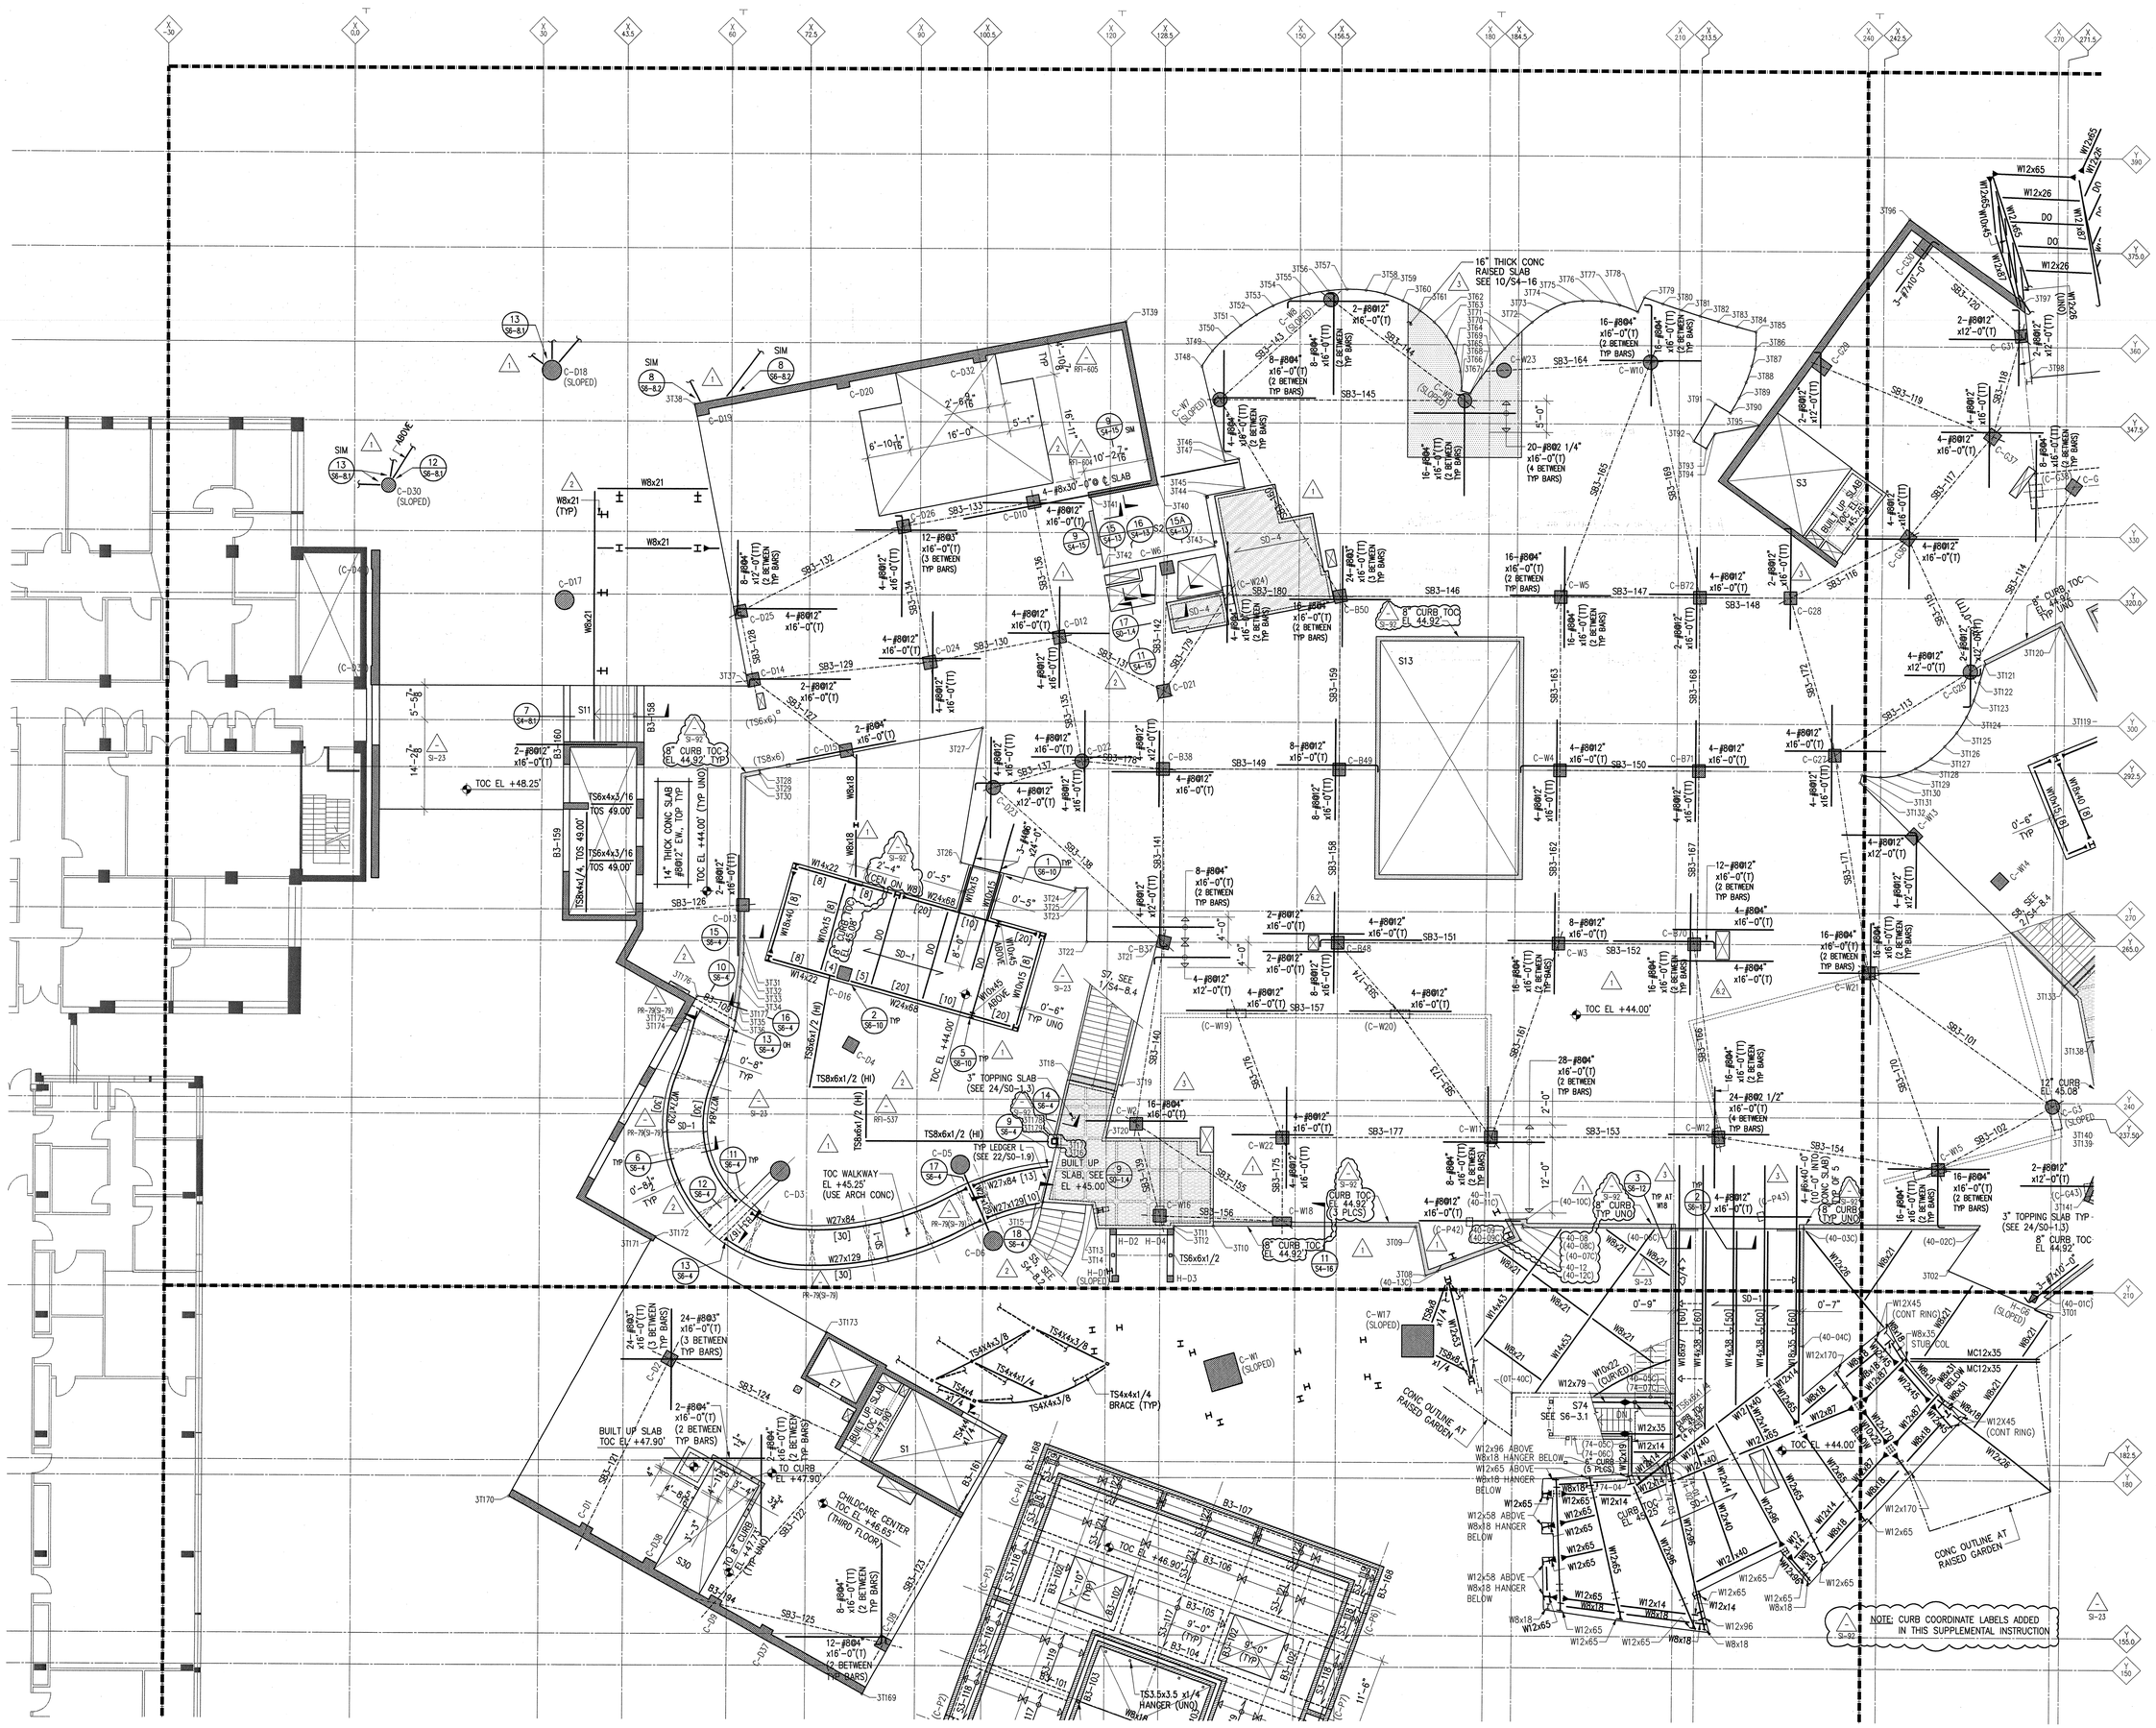

SUPPLEMENTAL INSTRUCTIONS #92-0
MARCH 07, 2002

FRANK O. GEHRY & ASSOCIATES, INC.
1520 CLOVERFIELD BOULEVARD, SANTA MONICA, CALIFORNIA 90404 TEL (310)828-8282 FAX

CANNON DESIGN
TEL (617)912-9400 FAX (617)912-9412
Associate Architect

RG VANDERWEIL ENGINEERS, INC.
TEL (617)423-1446 FAX (617)423-8388
M/E/P Engineer

JOHN A. MARTIN & ASSOCIATES, INC.
TEL (213)483-9700 FAX (213)483-9425
Structural Engineer

THE RAY AND MARIA STATA CENTER

MASSACHUSETTS INSTITUTE OF TECHNOLOGY
32 VASSAR ST. CAMBRIDGE MASSACHUSETTS 02139

NOTES:

NO	DATE	ISSUE
9	02/05/01	SHELL & CORE (FT/2 3RD SET-NOT FOR CONSTRUCT)
8.1	03/05/01	SHELL & CORE (FT/2 CONSTRUCTION SET
8	04/05/01	SHELL & CORE (FT/1-4 CONSTRUCTION/PERMIT SET)
7	06/15/01	ADDENDUM #1 (TO ISSUE #8)
6	07/30/01	ADDENDUM #2 (TO ISSUE #8)
5	09/27/01	ADDENDUM #3 (TO ISSUE #8)
4	02/05/02	SUPPLEMENTAL INSTRUCTION #92-0
3	02/06/02	SUPPLEMENTAL INSTRUCTION #92-0
2	02/08/02	PR-79 (SI-79)
1	02/20/02	SUPPLEMENTAL INSTRUCTION #92-0

TITLE

THIRD FLOOR TOP REINF. PLAN AREA A

EL +45.25'/47.90'

PROJECT NUMBER
9801
SCALE
1/8"=1'-0"
DRAWN BY

DATE

SHEET NUMBER

S2-3.5-2T

© FRANK O. GEHRY & ASSOCIATES, INC.