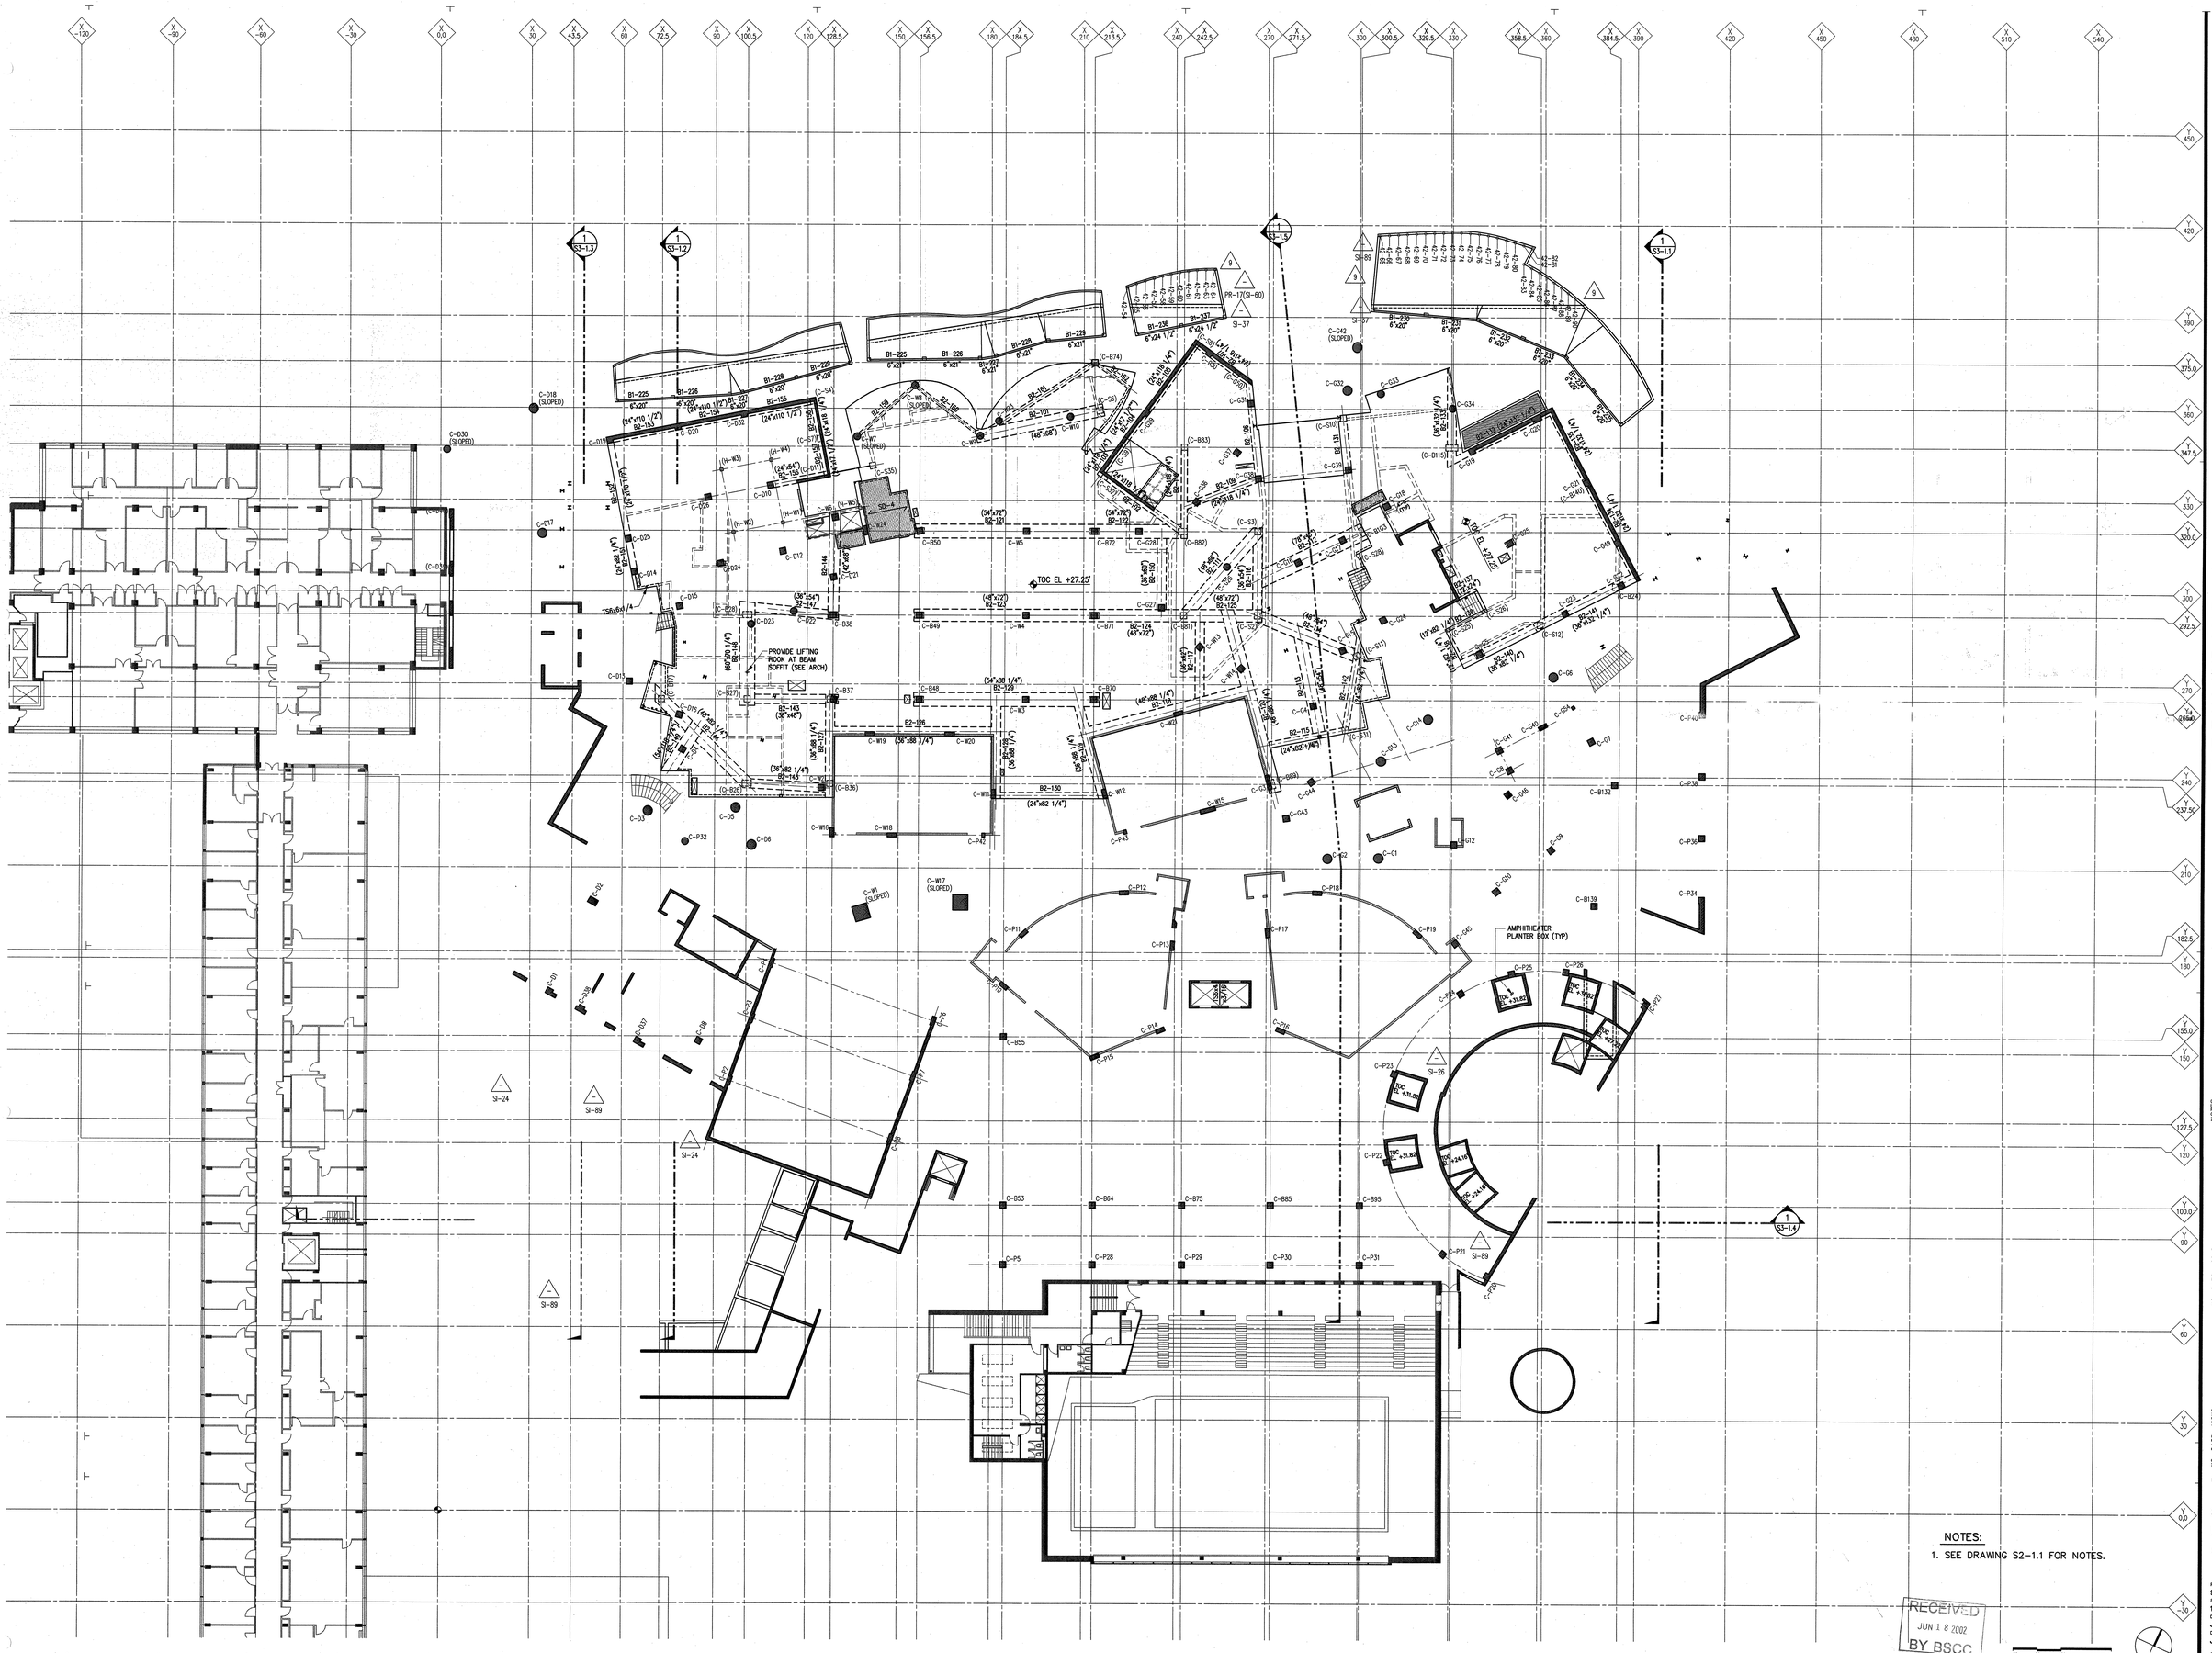


NOTES:

1. SEE DRAWING S2-1.1 FOR NOTES.

RECEIVED
JUN 18 2002
BY BSCC

0' 8' 16' 32'

NORTH

ISSUE #9 NE SECTOR LANDSCAPE CONSTRUCTION SET
JUNE 17, 2002


FRANK O. GEHRY & ASSOCIATES, INC.
1520-B GLOVERFIELD BOULEVARD, SANTA MONICA, CALIFORNIA 90405 TEL (310)828-6689 FAX (310)828-2699

CANNON DESIGN
ARCHITECTS & ENGINEERS
TEL (617) 742-5400 FAX (617) 723-1922
Associate Architect

RG VANDERWEIL ENGINEERS, INC.
TEL (310) 482-7455 FAX (310) 482-7459
MEP Engineer

JOHN A. MARTIN & ASSOCIATES, INC.
1888 SEPULVEDA BLVD. LOS ANGELES, CA 90025
TEL (310) 477-1450 FAX (310) 145-3984
Structural Engineer


THE RAY AND MARIA STATA CENTER

MASSACHUSETTS INSTITUTE OF TECHNOLOGY
32 VASSAR ST. CAMBRIDGE MASSACHUSETTS 02139

NOTES:

| NO | DATE | ISSUE |
|---|---|---|
| 6 | 02/06/01 | SKDL & CORE (P12) BID SET-NOT FOR CONSTRUCT |
| 6.1 | 02/06/01 | SKDL & CORE (P12) CONSTRUCTION SET |
| 7 | 04/09/01 | SUPPLEMENTAL INSTRUCTION #1-0 |
| 8 | 06/01/01 | SUPPLEMENTAL INSTRUCTION #1-1 |
| — | 06/14/01 | SUPPLEMENTAL INSTRUCTION #1-2 |
| — | 07/02/01 | ADDENDUM #1 (TO CORE #6) |
| 1 | 07/02/01 | ADDENDUM #2 (TO CORE #6) |
| 2 | 07/02/01 | ADDENDUM #3 (TO CORE #6) |
| 3 | 08/27/01 | ADDENDUM #1 (TO CORE #8) |
| — | 09/11/01 | SUPPLEMENTAL INSTRUCTION #3-0 |
| — | 10/19/01 | SUPPLEMENTAL INSTRUCTION #3-1 |
| — | 10/26/01 | SUPPLEMENTAL INSTRUCTION #3-2 |
| — | 10/26/01 | SUPPLEMENTAL INSTRUCTION #3-3 |
| — | 02/04/02 | SUPPLEMENTAL INSTRUCTION #3-4 |
| 9 | 02/24/02 | NE SECTOR LANDSCAPE CONSTRUCTION SET |
| 9 | 03/01/02 | ADDENDUM #1 (TO NE SECTOR) |
| 9 | 06/17/02 | NE SECTOR LANDSCAPE CONSTRUCTION SET |

TITLE

# SECOND FLOOR FRAMING PLAN
EL +28.25'

PROJECT NUMBER
9801
SCALE
1/16"=1'-0"
DRAWN BY
JH
DATE
JUNE 17, 2002
SHEET NUMBER

S2-1.5

© FRANK O. GEHRY & ASSOCIATES, INC.