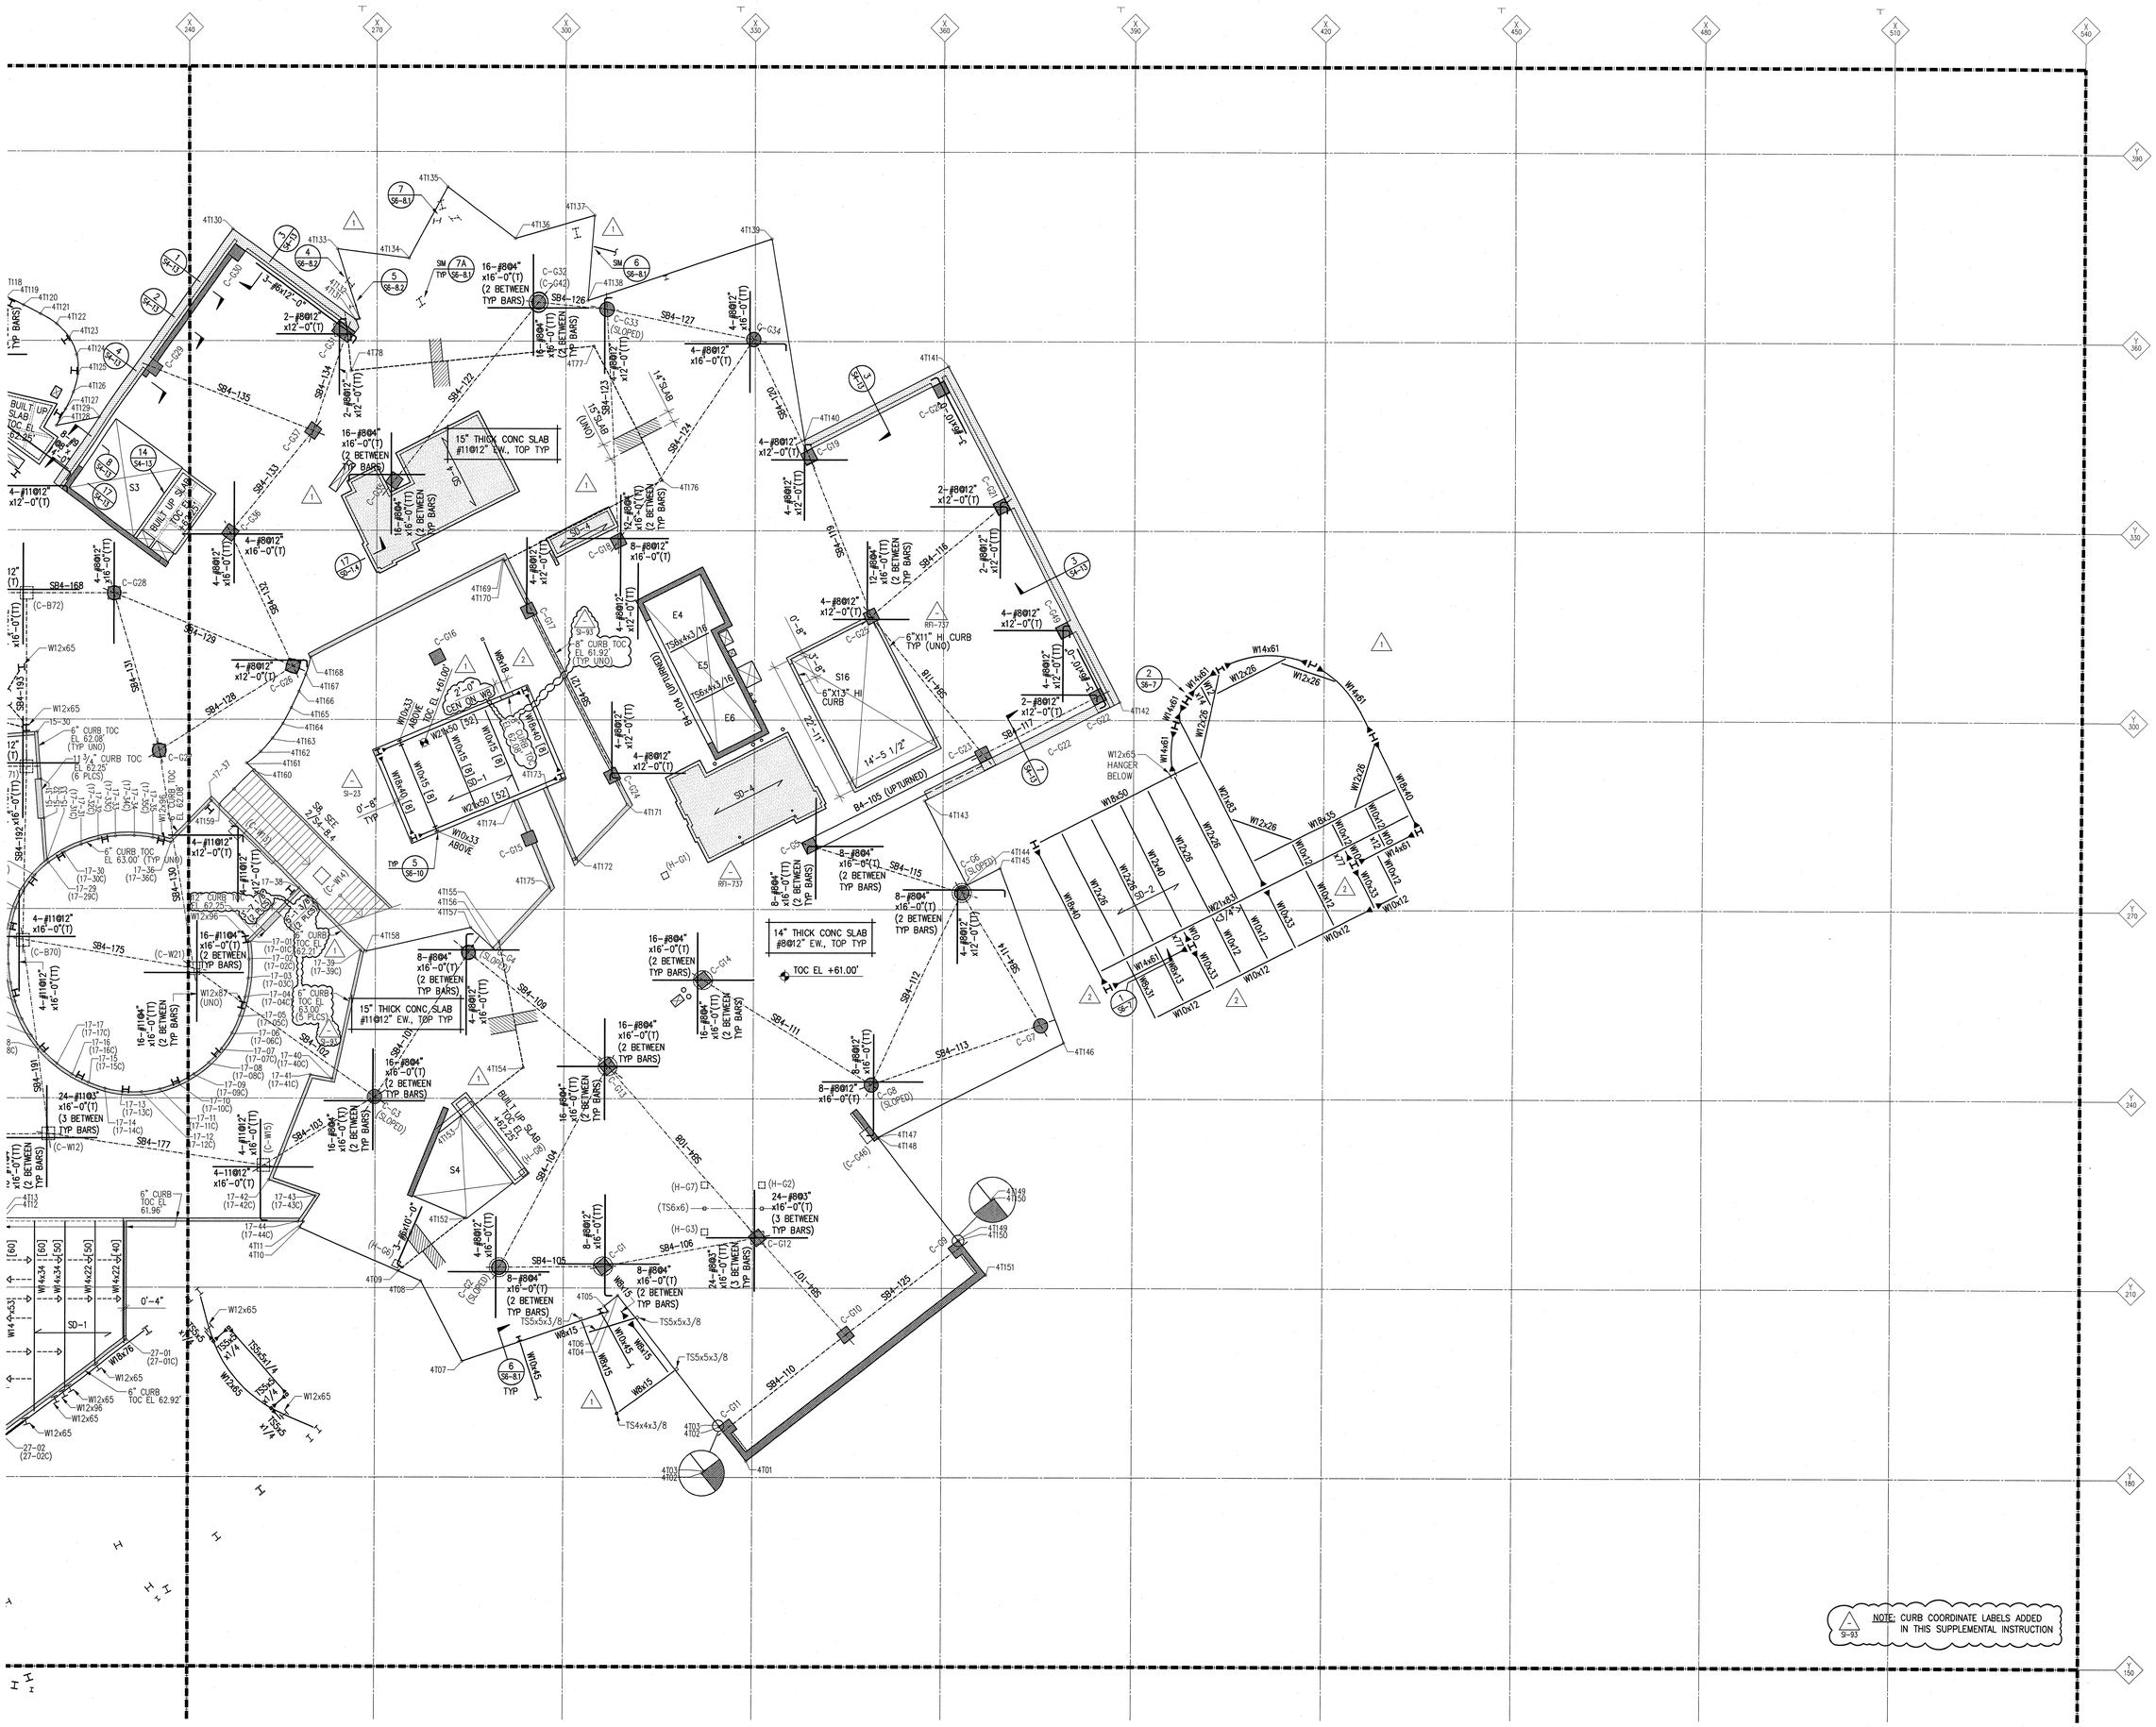

SUPPLEMENTAL INSTRUCTIONS #93-0
MARCH 19, 2002

FRANK O. GEHRY & ASSOCIATES, INC.
1520-B CLOVERFIELD BOULEVARD, SANTA MONICA, CALIFORNIA 90404 TEL (310)828-6083 FAX (310)828-2056
CANNON DESIGN
1000 WILSHIRE BLVD., SUITE 2000, LOS ANGELES, CA 90017 TEL (213) 243-3000 FAX (213) 243-3001
RG VANDERWEIL ENGINEERS, INC.
265 FRANKLIN STREET, BOSTON, MA 02110 TEL (617) 423-1240 FAX (617) 423-7252
JOHN A. MARTIN & ASSOCIATES, INC.
1888 CENTURY PARK EAST, LOS ANGELES, CA 90067 TEL (310) 551-9024 FAX (310) 553-3964

THE RAY AND MARIA STATA CENTER

MASSACHUSETTS INSTITUTE OF TECHNOLOGY
32 VASSAR ST. CAMBRIDGE MASSACHUSETTS 02139

NOTES:

NO	DATE	ISSUE
6	02/25/02	SHELL & CORE (P12) IND SET-HOLD FOR CONTRACT
5	03/01/02	SHELL & CORE (P12) CONSTRUCTION SET
4	04/30/02	SHELL & CORE (P11-14) CONSTRUCTION SET
3	07/26/02	ADDENDUM #2 (TO ISSUE #6)
2	08/26/02	SUPPLEMENTAL INSTRUCTION #93-0
1		
1	02/19/03	SUPPLEMENTAL INSTRUCTION #93-0

TITLE
FOURTH FLOOR
TOP REINF. PLAN
AREA B
EL +62.25'

PROJECT NUMBER
9801
SCALE
1/8"=1'-0"
DRAWN BY

DATE

SHEET NUMBER
S2-3.10T

© FRANK O. GEHRY & ASSOCIATES, INC.