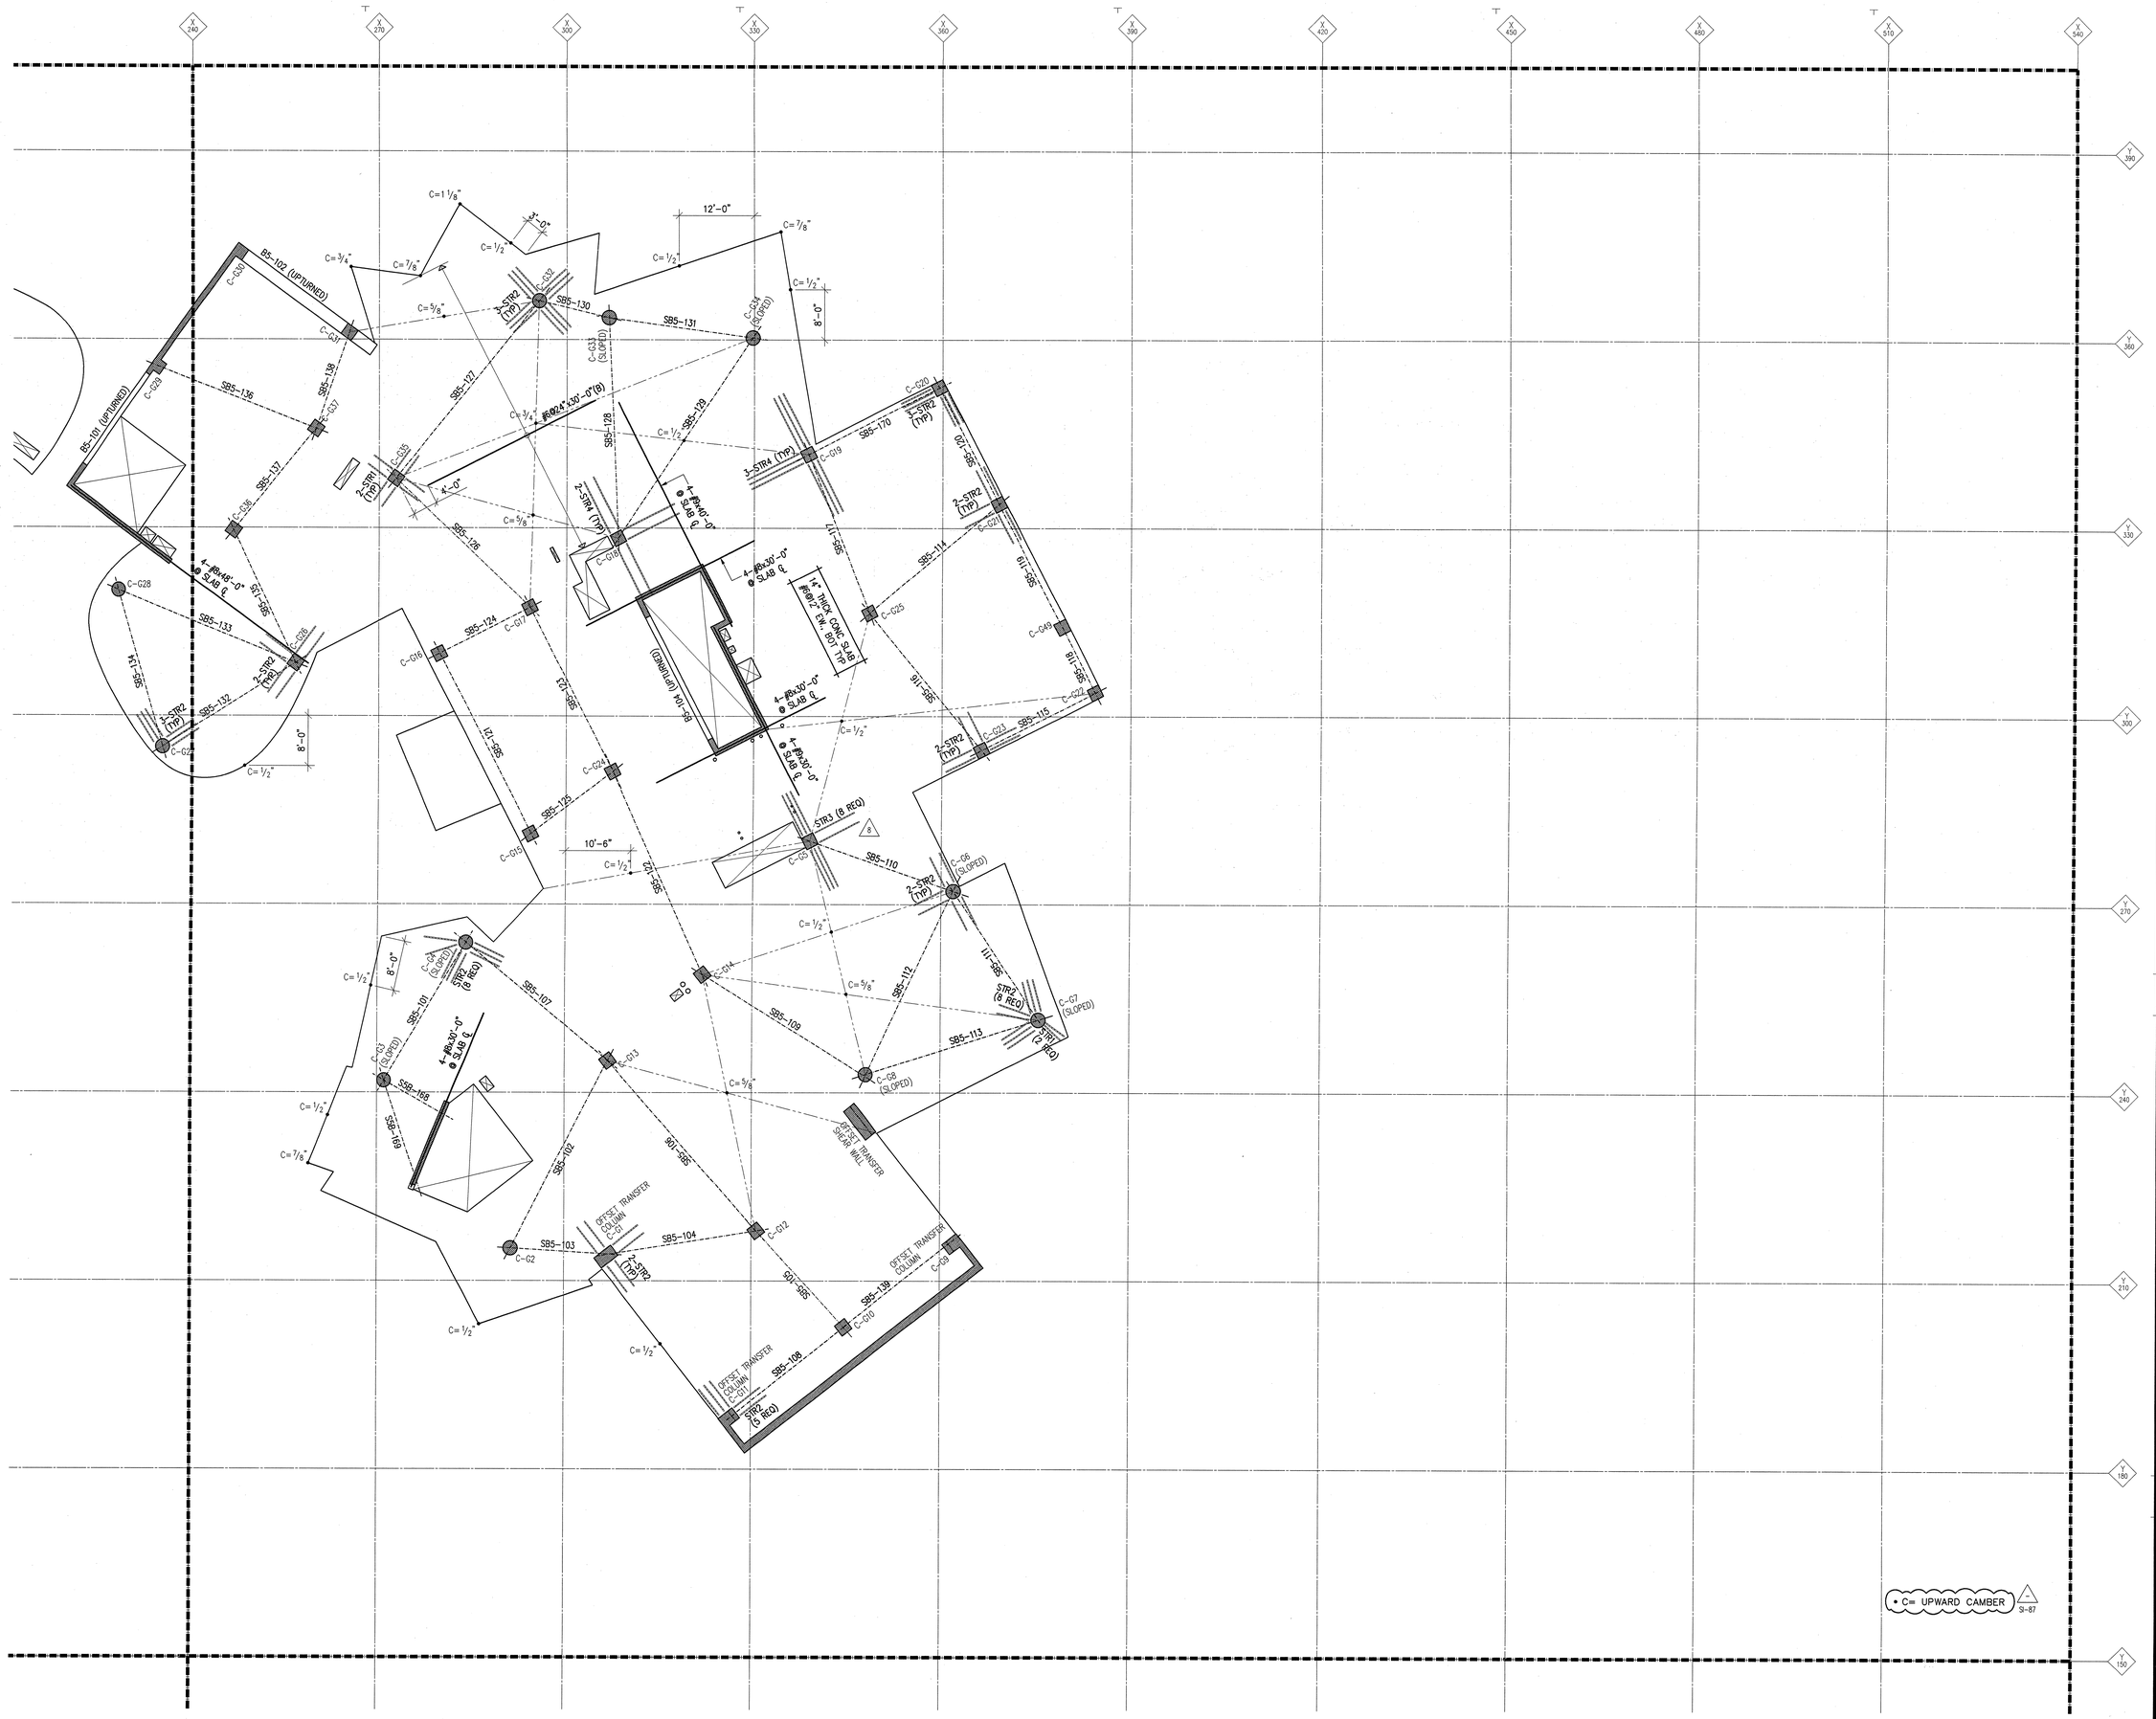

SUPPLEMENTAL INSTRUCTIONS #87
FEBRUARY 20, 2002

THE RAY AND MARIA STATA CENTER

MASSACHUSETTS INSTITUTE OF TECHNOLOGY
32 VASSAR ST. CAMBRIDGE MASSACHUSETTS 02139

FRANK O. GEHRY & ASSOCIATES, INC.
1520-B GLOVERFIELD BOULEVARD, SANTA MONICA, CALIFORNIA 90404 TEL (310)828-6988 FAX (310)828-2998

CANNON DESIGN
TEL (617) 742-2115 BOSTON, MA 02108
ALBANY TEL (518) 462-5445 FAX (617) 723-3932

RG VANDERWEIL ENGINEERS, INC.
TEL (617) 423-1050 BOSTON, MA 02108
ALBANY TEL (518) 462-7423 FAX (617) 423-7559
MEP Engineer

JOHN A. MARTIN & ASSOCIATES, INC.
1212 SOUTH FLOWER STREET LOS ANGELES, CA 90015
TEL (213) 483-3200 FAX (213) 483-3884
Structural Engineer

NOTES:

NO	DATE	ISSUE
6	05/06/01	SHELL & CORE (PF-2) 90 % SCD-NOT FOR CONSTRUCT
7	10/05/01	SHELL & CORE (PF-3) CONSTRUCTION SET
8	01/25/01	SHELL & CORE (PF-3) - 1st CONSTRUCTION SET
—	02/20/02	SUPPLEMENTAL INSTRUCTION #87-3

NO	DATE	ISSUE

TITLE
FIFTH FLOOR BOTTOM REINF. PLAN, AREA B
EL +75.25'

PROJECT NUMBER
9801
SCALE
1/8"=1'-0"
DRAWN BY

DATE

SHEET NUMBER
S2-3.14B

© FRANK O. GEHRY & ASSOCIATES, INC.