:\J8998-MIT\ISSUE-8-3-08-27-01\S2-3-21T.DWG
hu Aug 23 17:24:17 2001

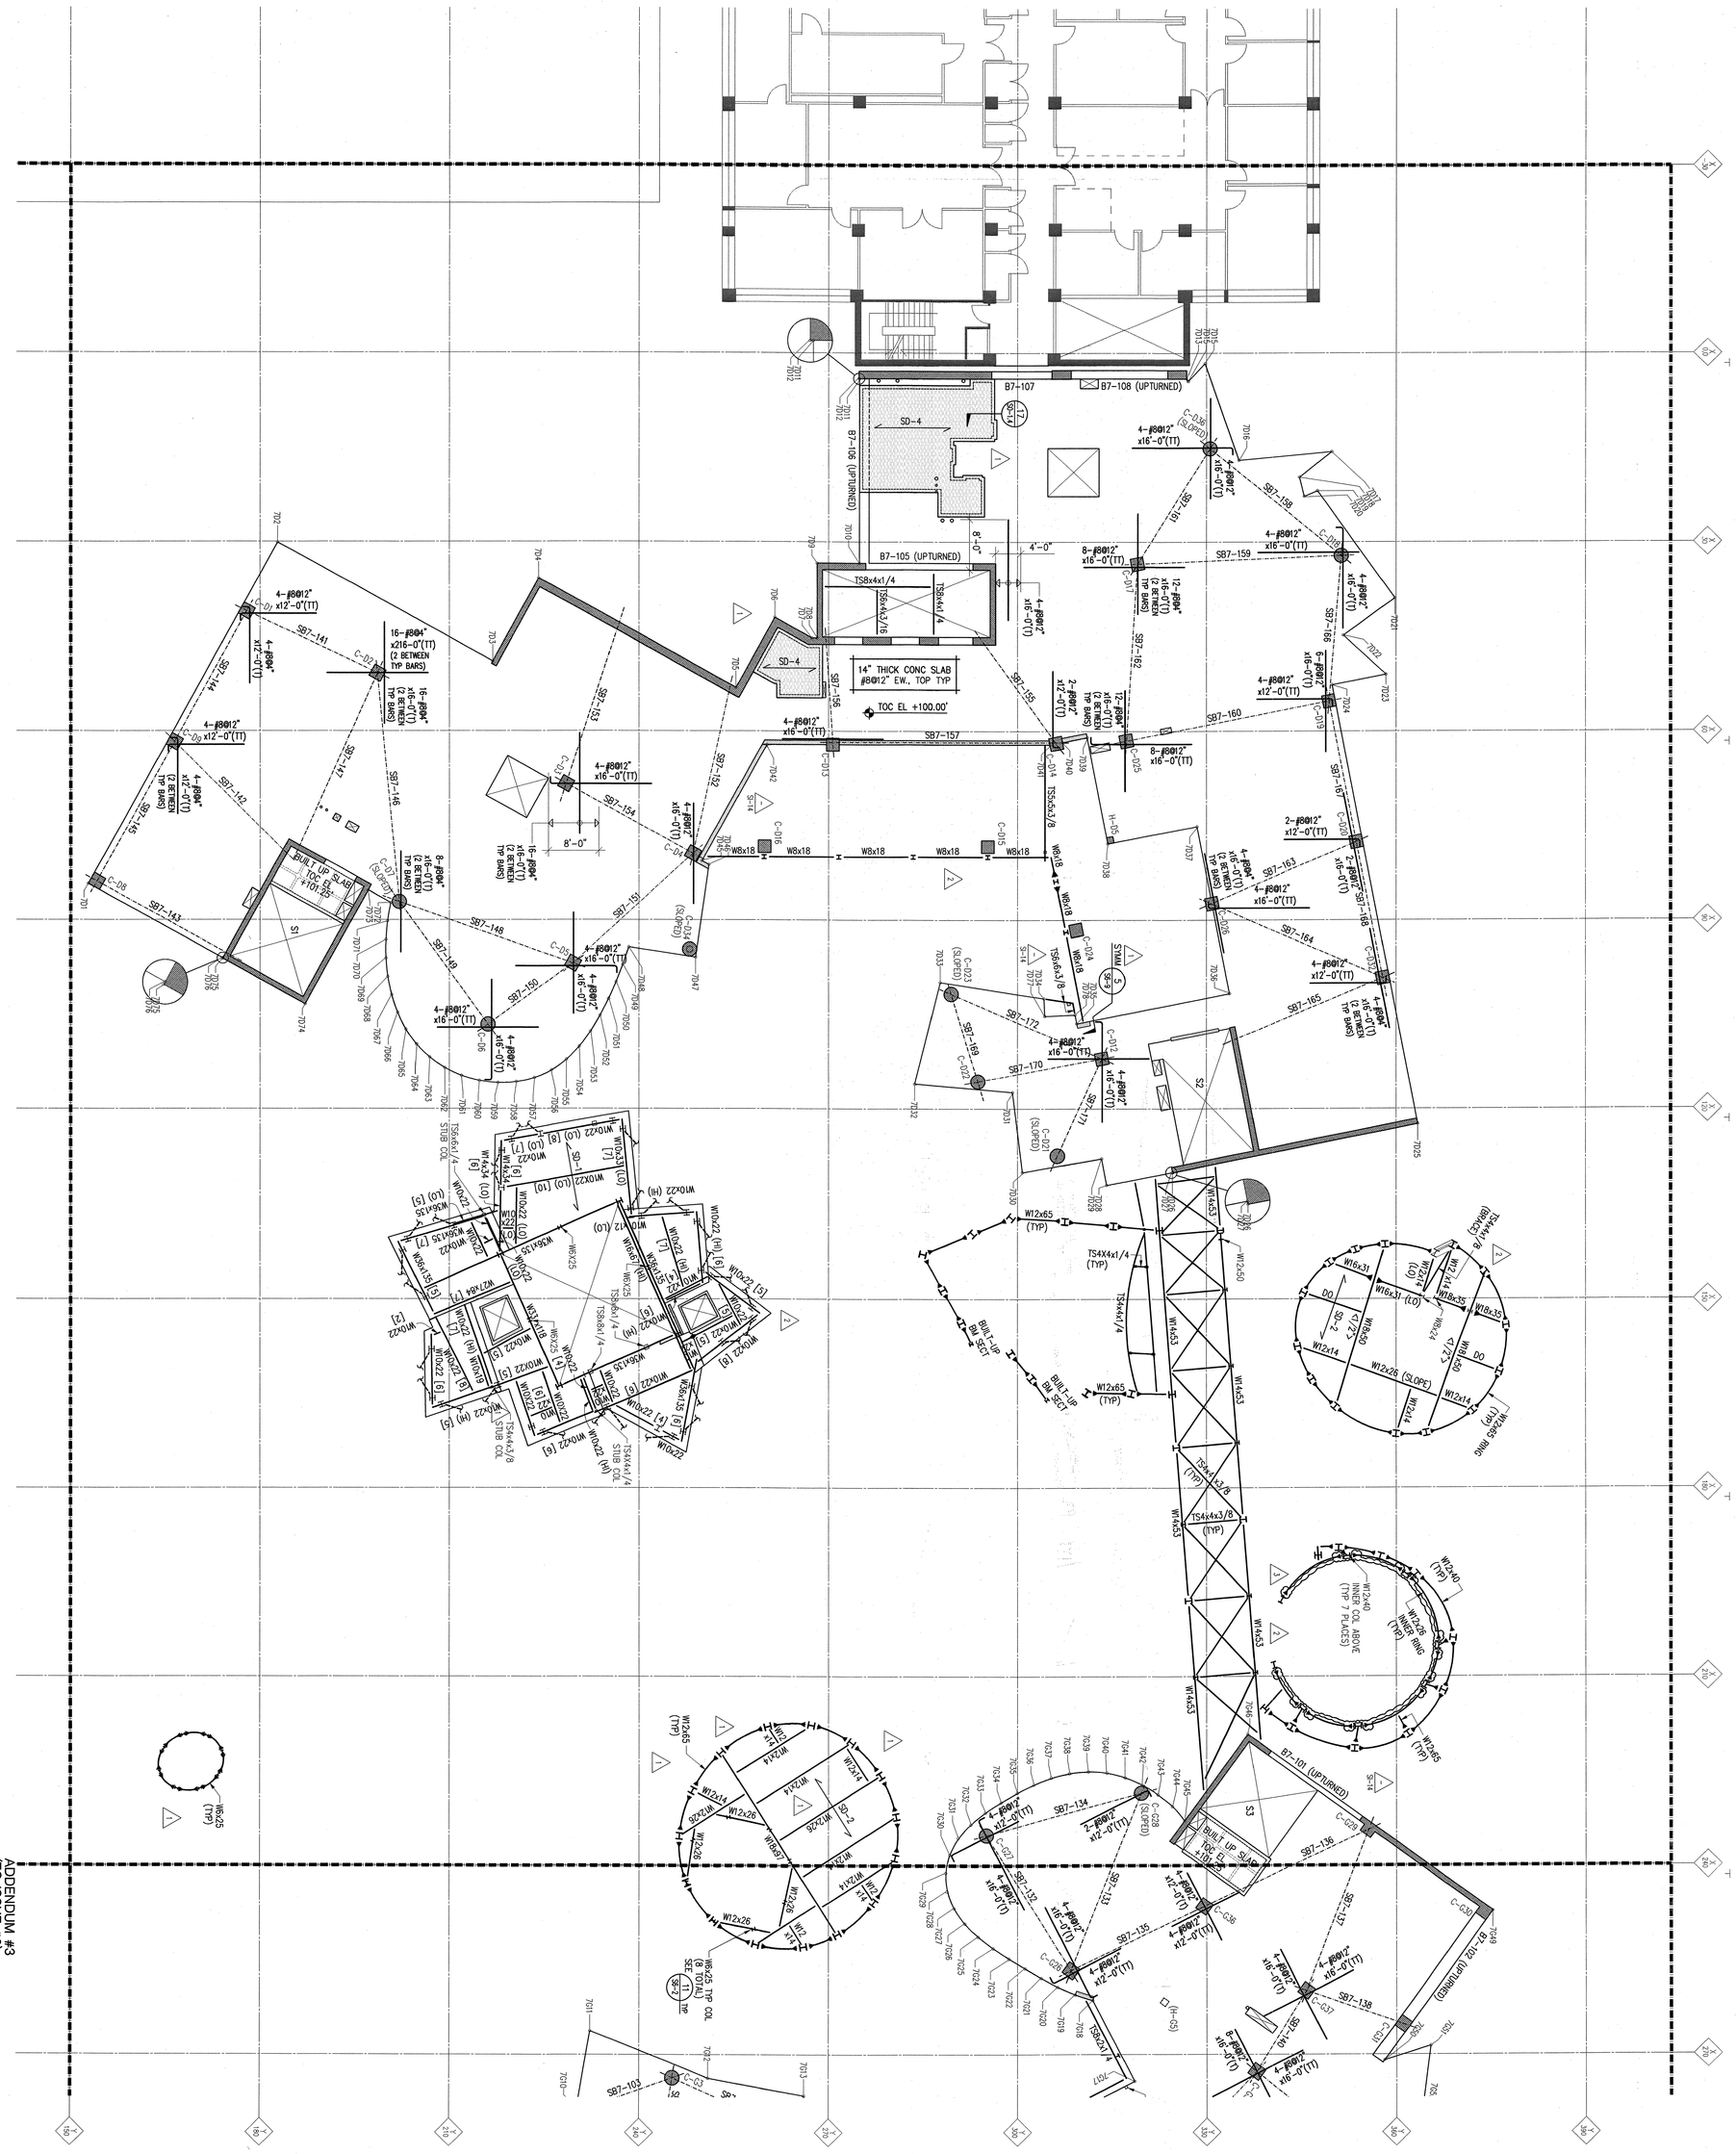

ADDENDUM #3
(TO ISSUE #8)
AUGUST 27, 2001

NO	DATE	ISSUE	NO	DATE	ISSUE
6	02/05/01	SHELL & CORE (PT.2) 80 SET-NOT FOR CONSTRUCT			
6.1	03/05/01	SHELL & CORE (PT.2) CONSTRUCTION SET			
8	04/30/01	SHELL & CORE (PTS.1-4) CONSTRUCTION/PERMIT SET			
1	07/02/01	ADDENDUM #1 (TO ISSUE #8)			
2	07/30/01	ADDENDUM #2 (TO ISSUE #8)			
-	08/4/01	SUPPLEMENTAL INSTRUCTION #4-6			
3	08/27/01	ADDENDUM #3 (TO ISSUE #8)			

NOTES:

TITLE
SEVENTH FLOOR
TOP REINF. PLAN
AREA A
EL +101.25'

PROJECT NUMBER
8998
SCALE
1/8"=1'-0"
DRAWN BY
DATE
AUGUST 27, 2001
SHEET NUMBER
S2-3.21T

© FRANK O. GEHRY & ASSOCIATES, INC.

THE RAY AND MARIA STATA CENTER

MASSACHUSETTS INSTITUTE OF TECHNOLOGY
32 VASSAR ST. CAMBRIDGE MASSACHUSETTS 02139

FRANK O. GEHRY & ASSOCIATES, INC.
1520-B CLOVERFIELD BOULEVARD, SANTA MONICA, CALIFORNIA 90404 TEL (310)828-6088 FAX (310)828-2098

CANNON DESIGN
ONE CENTER PLAZA, BOSTON MA 02108
TEL (617) 742-5444 FAX (617) 723-8932
Associate Architect

JOHN A. MARTIN & ASSOCIATES, INC.
1212 SOUTH FLOWER ST. 6TH FL., LOS ANGELES CA 90015
TEL (213) 483-8480 FAX (213) 483-5084
Structural Engineer

RG VANDERWEIL ENGINEERS, INC.
274 SUMMER STREET, BOSTON MA 02210-1123
TEL (617) 423-7423 FAX (617) 423-1998
M/E/P Engineer