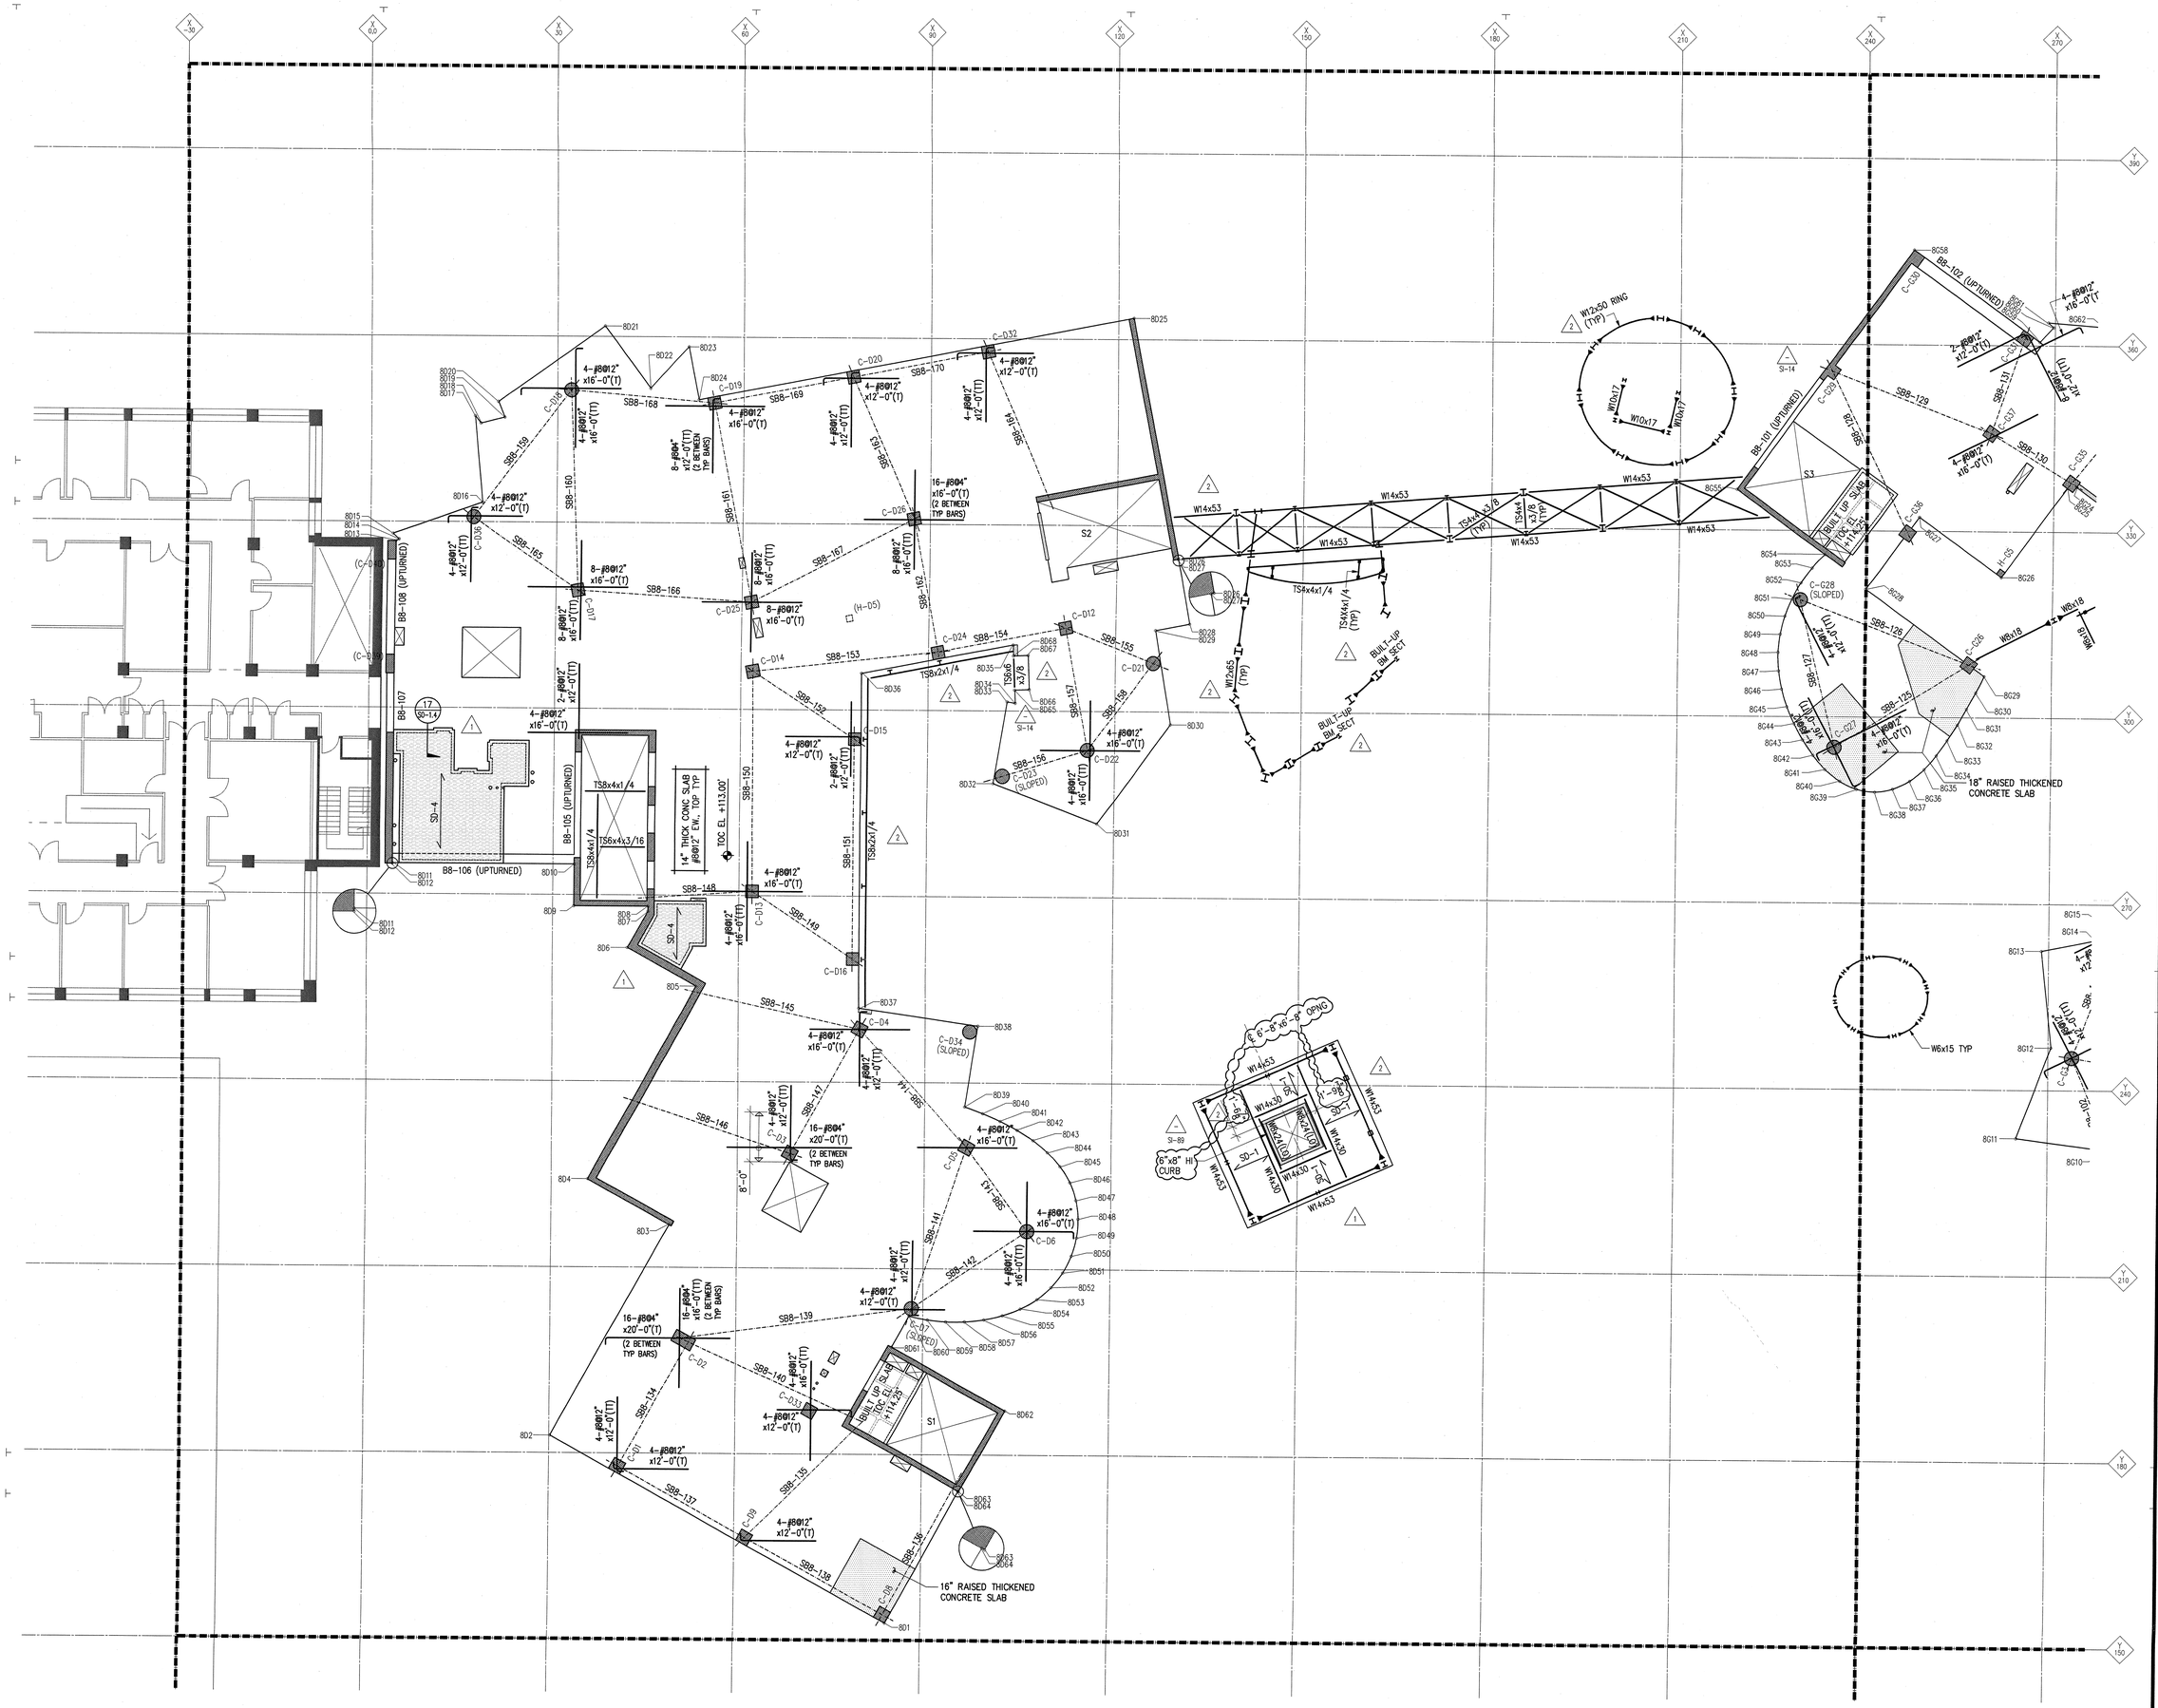

SUPPLEMENTAL INSTRUCTIONS #89
MARCH 13, 2002

FRANK O. GEHRY & ASSOCIATES, INC.
1520-B CLOVERFIELD BOULEVARD, SANTA MONICA, CALIFORNIA 90404 TEL (310)828-6088 FAX (310)828-2094

CANNON DESIGN
214 LONGWOOD AVENUE, BOSTON, MA 02115
TEL (617) 379-2400 FAX (617) 379-2422
Architect Architect

RG VANDERWEIL ENGINEERS, INC.
214 LONGWOOD AVENUE, BOSTON, MA 02115
TEL (617) 731-4175 FAX (617) 731-1932
M/E/P Engineer

JOHN A. MARTIN & ASSOCIATES, INC.
11377 W. OLYMPIC BLVD., LOS ANGELES CA 90015
TEL (310) 477-1962 FAX (310) 312-1544
Structural Engineer

THE RAY AND MARIA STATA CENTER

MASSACHUSETTS INSTITUTE OF TECHNOLOGY
32 VASSAR ST. CAMBRIDGE MASSACHUSETTS 02139

NOTES:

NO	DATE	ISSUE
A	02/05/01	SHELL & CORE (PT-2) 90% SET-NOT FOR CONSTRUCT
B	03/30/01	SHELL & CORE (PT-3) CONSTRUCTION SET
B	04/26/01	SHELL & CORE (PTS-1-4) CONSTRUCTION/PERMIT SET
1	07/02/01	ADDENDUM #1 (TO ISSUE #B)
2	07/05/01	ADDENDUM #2 (TO ISSUE #B)
-	08/06/01	SUPPLEMENTAL INSTRUCTIONS #1-4
-	01/21/02	PH-1 (S2-41)
-	03/13/02	SUPPLEMENTAL INSTRUCTIONS #89

TITLE
EIGHTH FLOOR
TOP REINF. PLAN
PLAN, AREA A
EL +114.25'

PROJECT NUMBER
9801
SCALE
1/8"=1'-0"
DRAWN BY

DATE
JULY 30, 2001

SHEET NUMBER
S2-3.25T

© FRANK O. GEHRY & ASSOCIATES, INC.