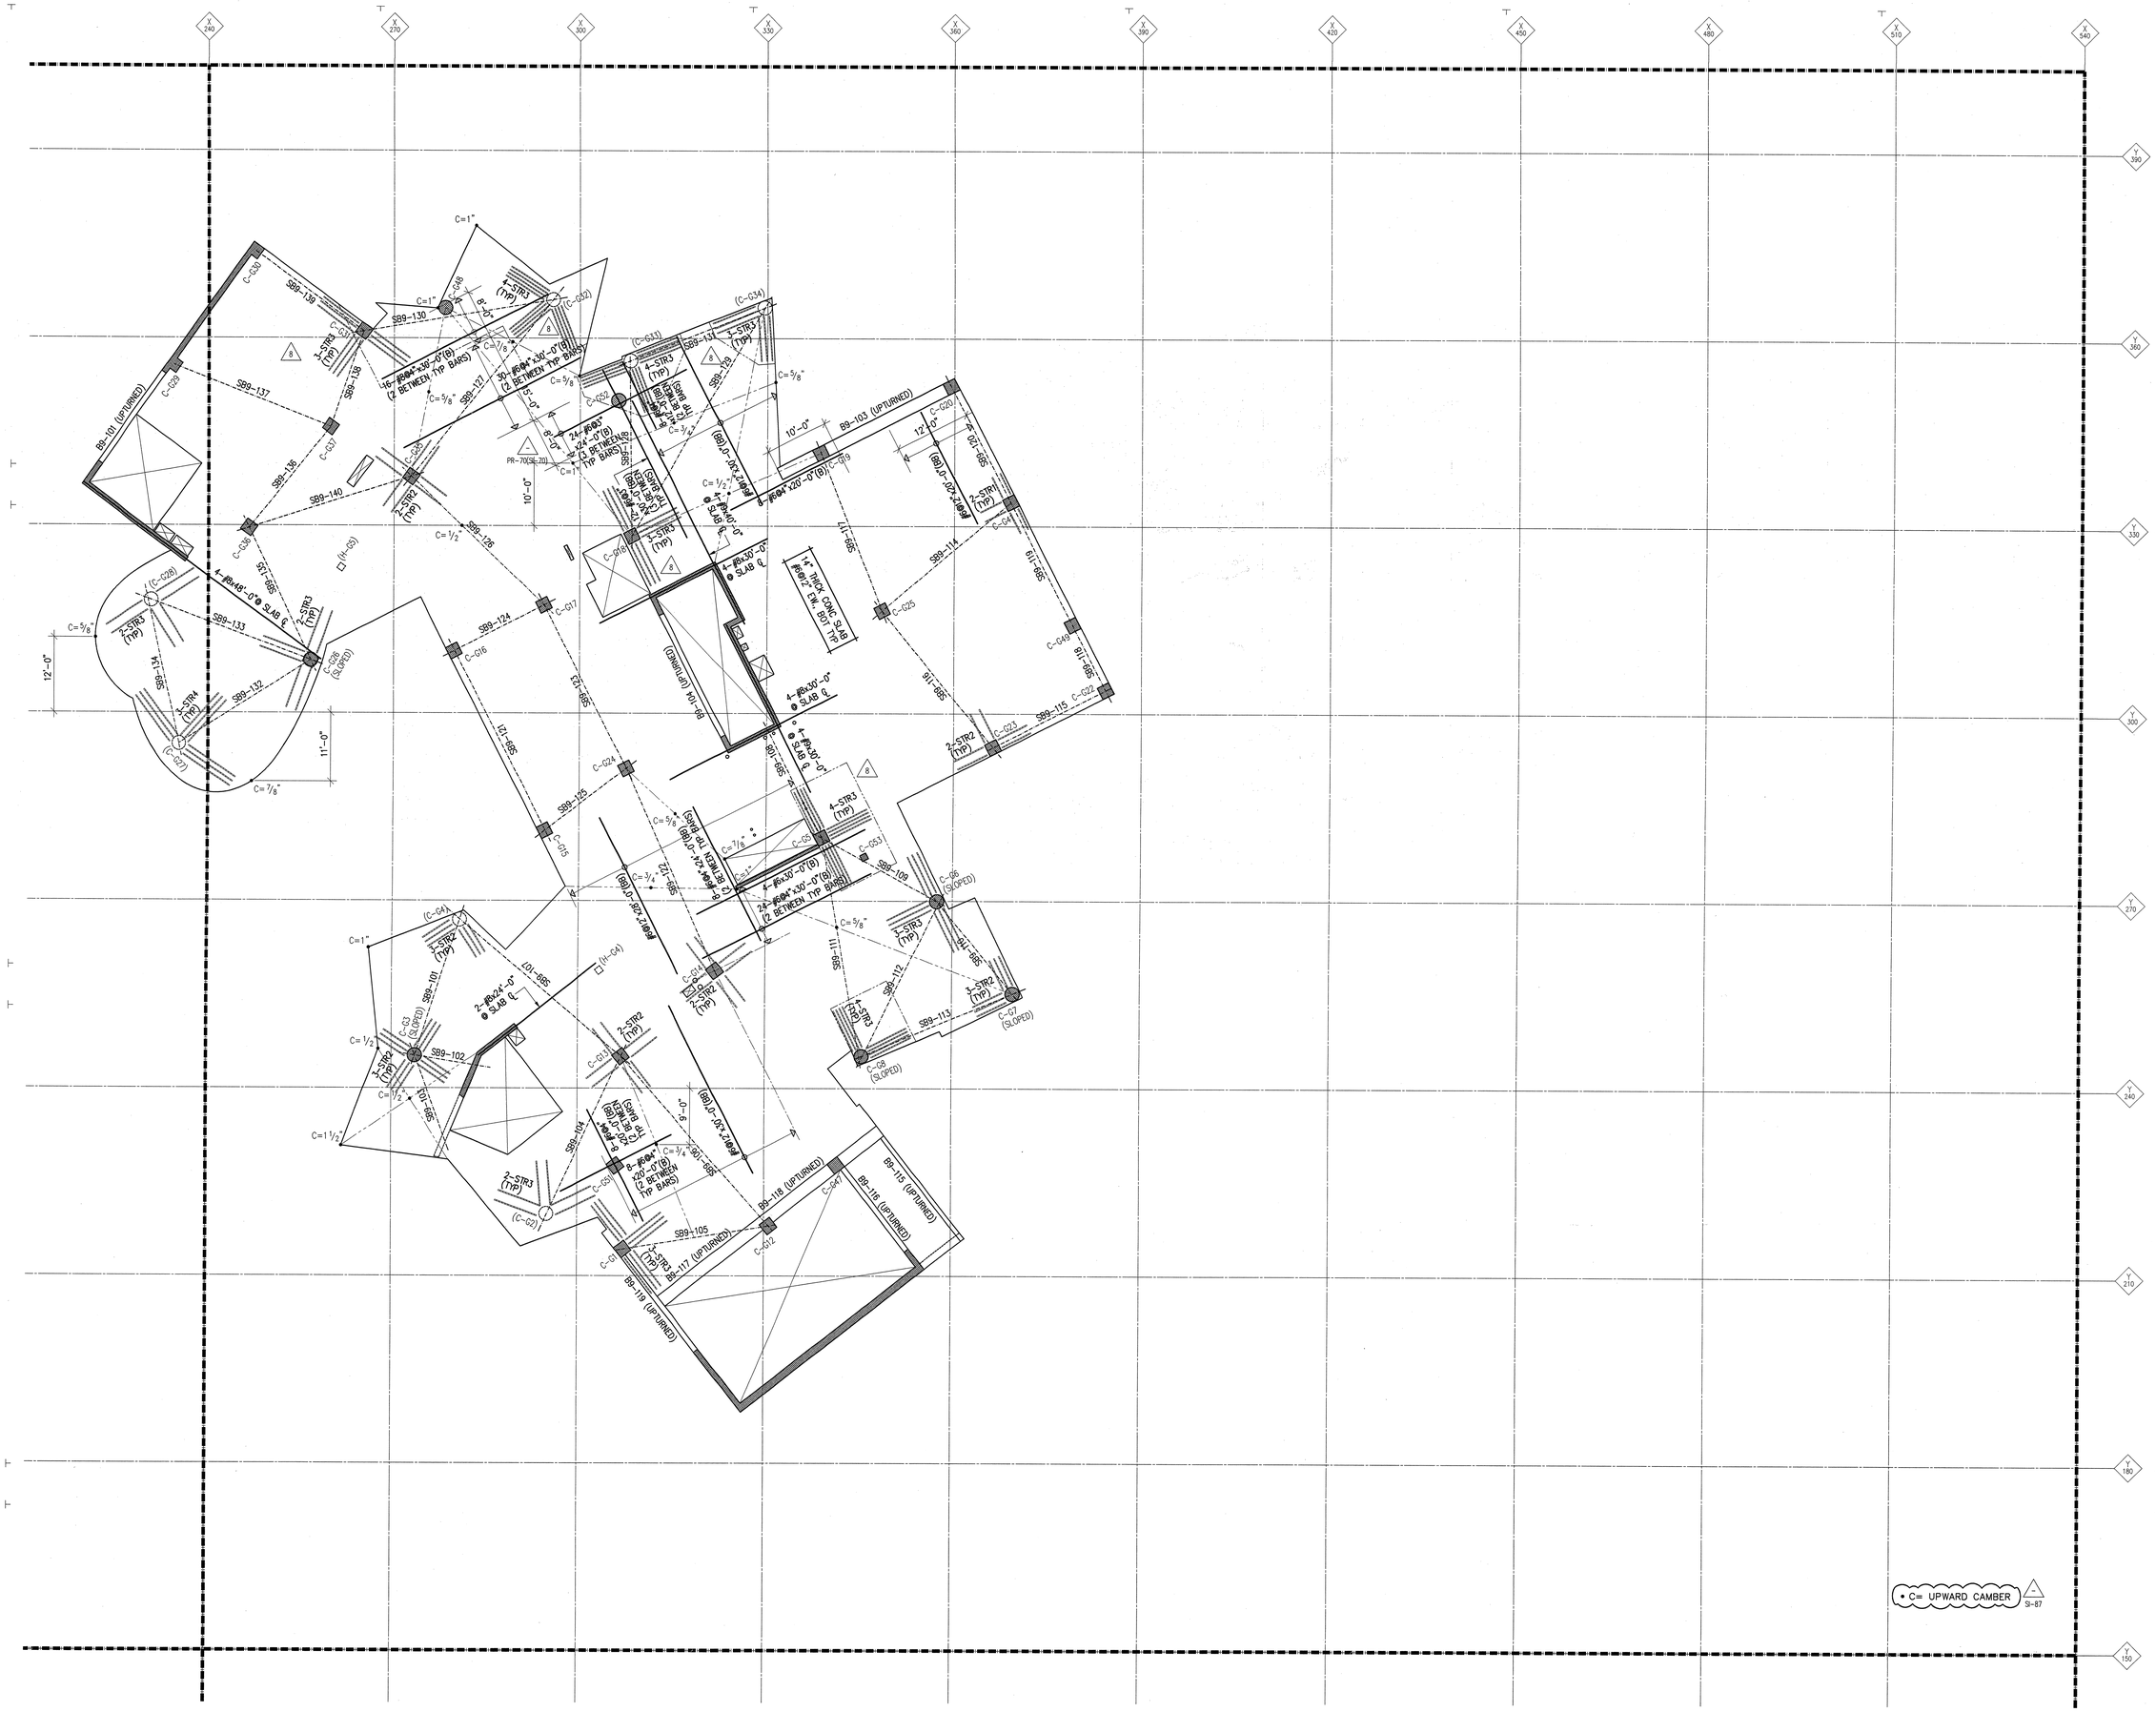

SUPPLEMENTAL INSTRUCTIONS #87
FEBRUARY 20, 2002

FRANK O. GEHRY & ASSOCIATES, INC.
1520-B GLOVERFIELD BOULEVARD, SANTA MONICA, CALIFORNIA 90404 TEL (310)828-6588 FAX (310)828-2588

CANNON DESIGN
TEL (212) 732-2448 FAX (212) 732-2448 PRINCETON NJ 08540
Associate Architect

RG VANDERWEIL ENGINEERS, INC.
TEL (212) 777-1117 FAX (212) 777-1122 NEW YORK NY 10010
MEP Engineer

JOHN A. MARTIN & ASSOCIATES, INC.
TEL (213) 483-9700 FAX (213) 483-3984 LOS ANGELES CA 90015
Structural Engineer

THE RAY AND MARIA STATA CENTER

MASSACHUSETTS INSTITUTE OF TECHNOLOGY
32 VASSAR ST. CAMBRIDGE MASSACHUSETTS 02139

NOTES:

NO	DATE	ISSUE
6	02/06/01	SKSL & CORE (FF12) BID SET-NOT FOR CONTRACT
6.1	03/06/01	SKSL & CORE (FF12) CONSTRUCTION SET
4	06/01/01	SKSL & CORE (FF12) CONSTRUCTION SET
-	02/20/02	PR (FF 13 FF0)
-	02/20/02	SUPPLEMENTAL INSTRUCTION #87-R0

TITLE
NINTH FLOOR
BOTTOM REINF.
PLAN, AREA B
EL +127.25'

PROJECT NUMBER
9801
SCALE
1/8"=1'-0"
DRAWN BY
DATE
SHEET NUMBER
S2-3.30B

© FRANK O. GEHRY & ASSOCIATES, INC.