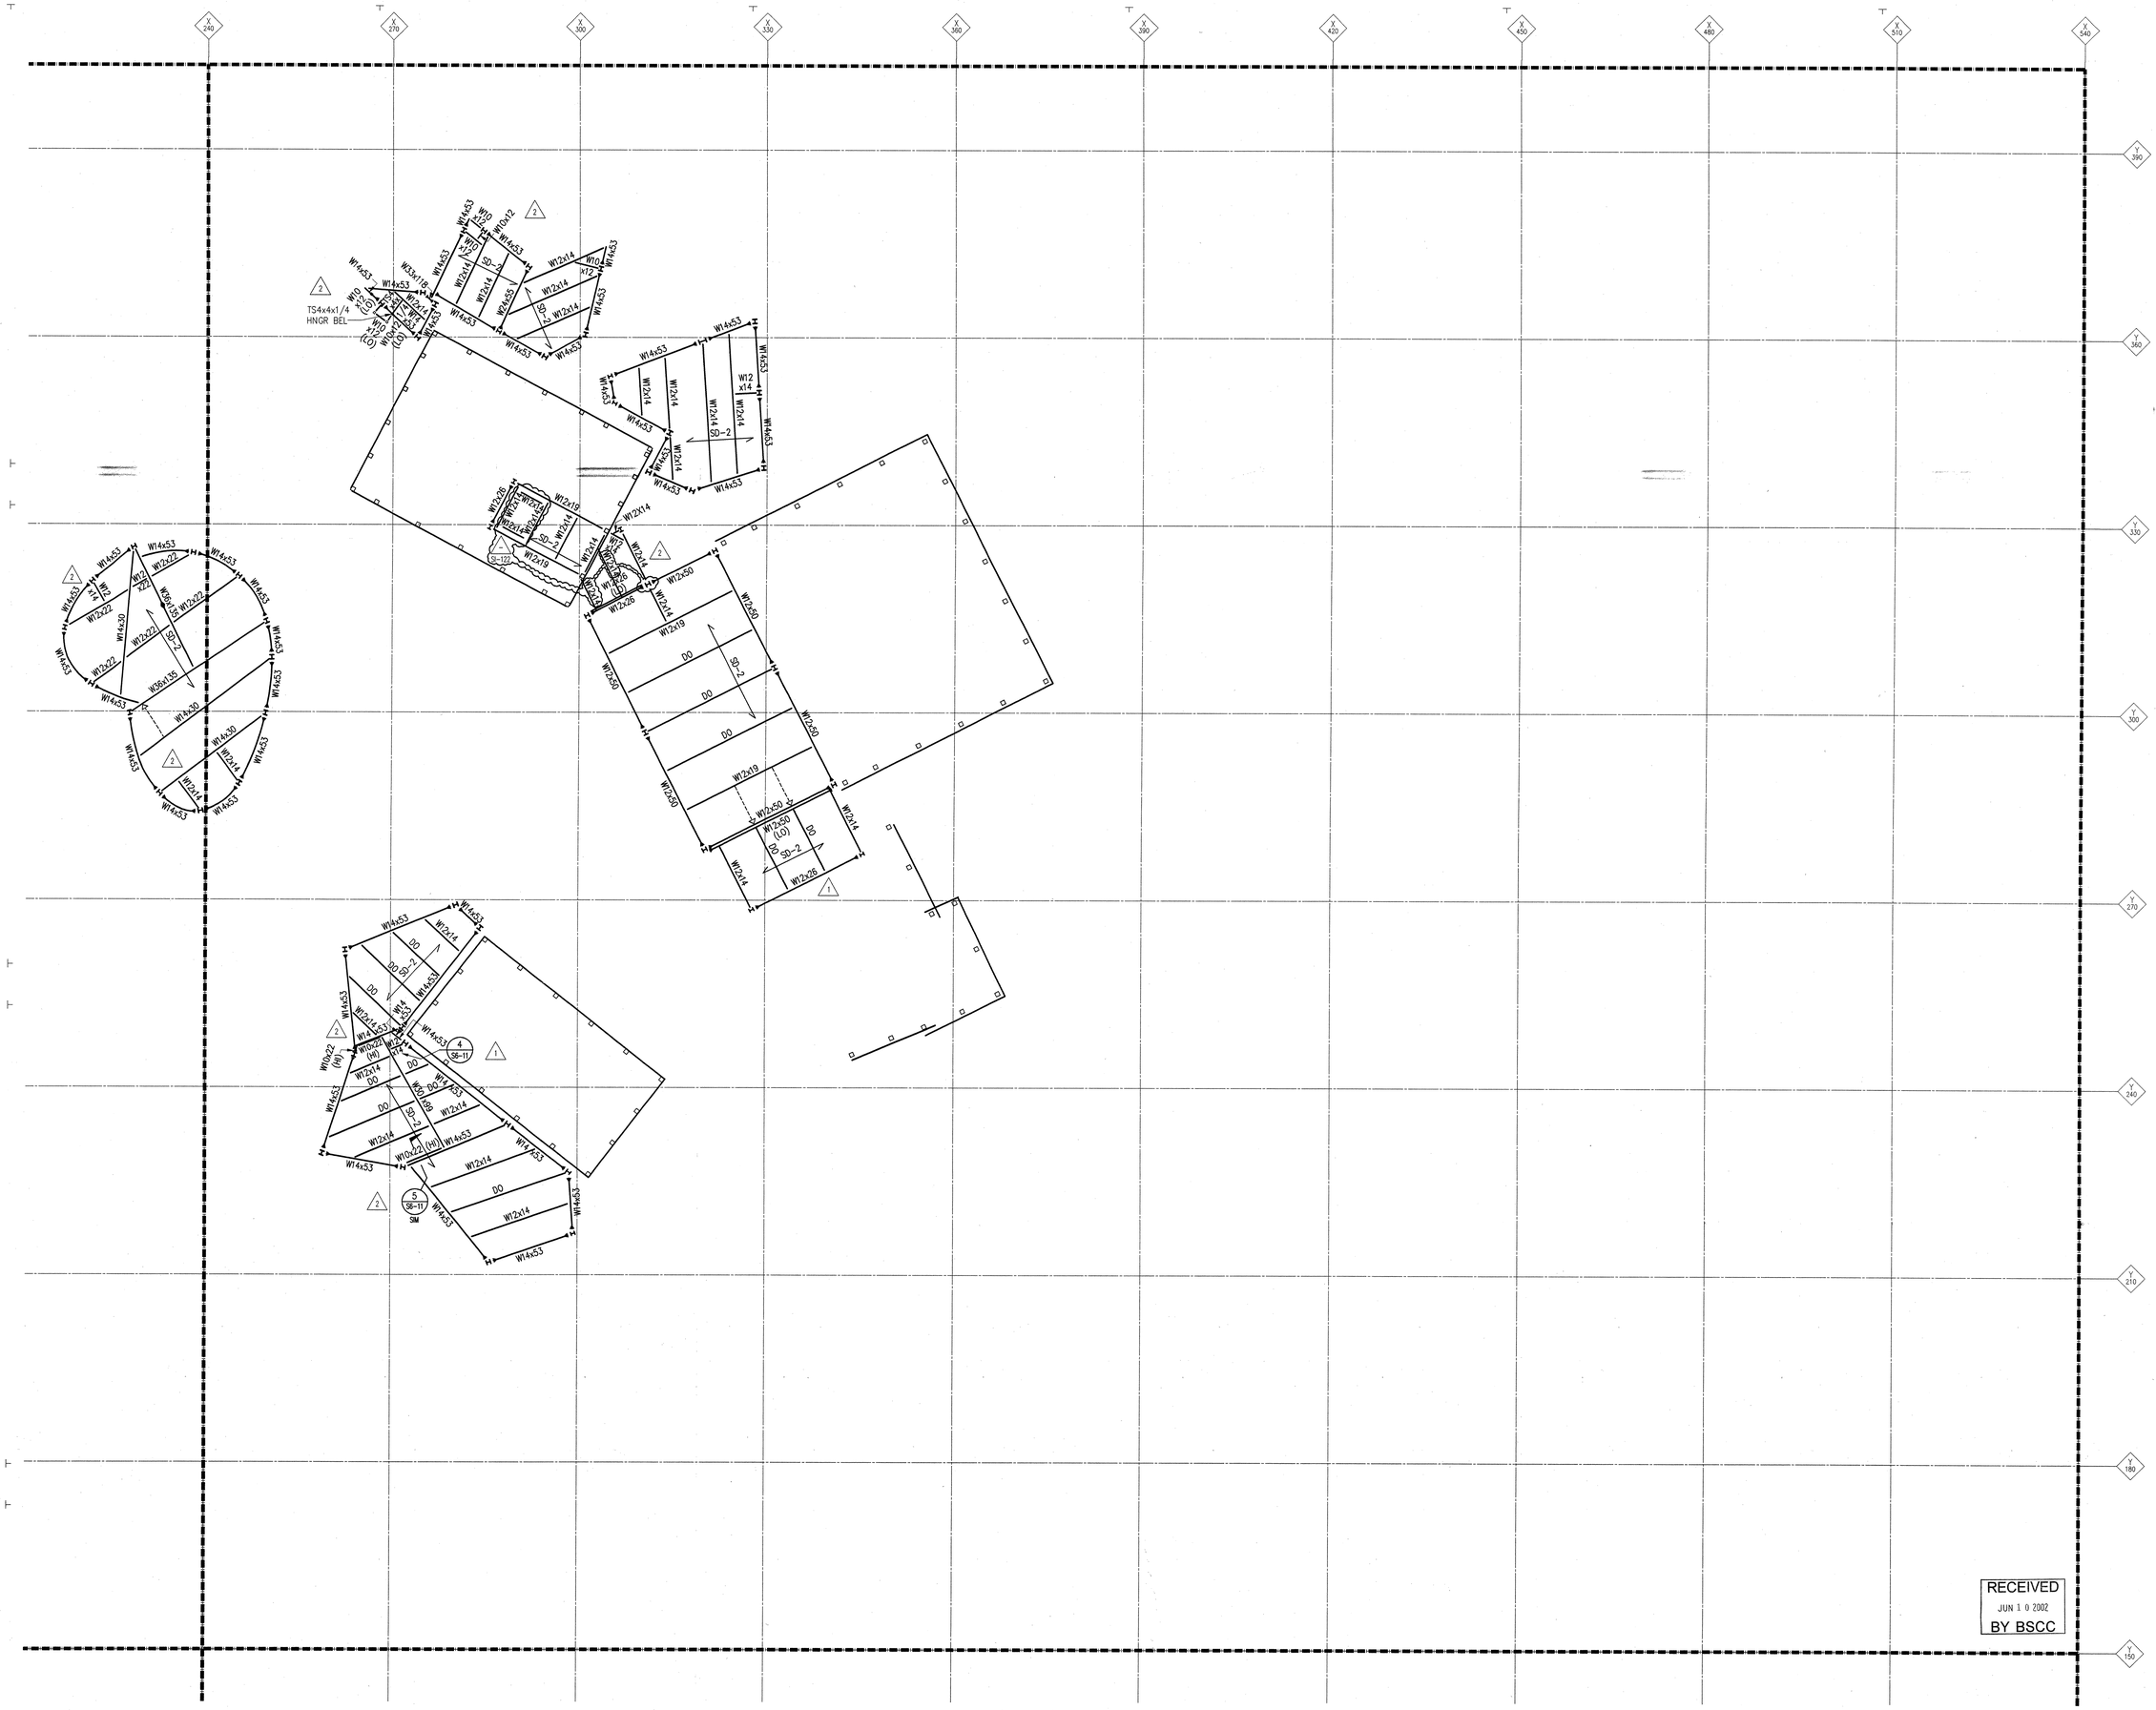

RECEIVED
JUN 1 0 2002
BY BSCC

SUPPLEMENTAL INSTRUCTIONS #122
JUNE 04, 2002

FRANK O. GEHRY & ASSOCIATES, INC.
1520 CLOVERFIELD BOULEVARD, SANTA MONICA, CALIFORNIA 90404 TEL (310)829-6699 FAX (310)829-2099

CANNON DESIGN
Cannon Design
Associated Architect

RG VANDERWEIL ENGINEERS, INC.
Mechanical Engineer

JOHN A. MARTIN & ASSOCIATES, INC.
Structural Engineer

THE RAY AND MARIA STATA CENTER

MASSACHUSETTS INSTITUTE OF TECHNOLOGY
32 VASSAR ST. CAMBRIDGE MASSACHUSETTS 02139

NOTES:

NO	DATE	ISSUE
6	05/06/01	SHELL & CORE (PT12) 99% CT-HART FOR CONTRACT
5	11/09/01	SHELL & CORE (PT12) CONTRACT SET
4	04/26/01	SHELL & CORE (PT5-1-4) CONSTRUCTION/PERMIT SET
3	07/02/01	ADDENDUM # 1 (TO ISSUE #5)
2	07/10/01	ADDENDUM # 2 (TO ISSUE #5)
1	10/24/01	SUPPLEMENTAL INSTRUCTION # 2-1-0

NO	DATE	ISSUE

TITLE
ROOF FRAMING PLAN
AREA B

PROJECT NUMBER
9801
SCALE
1/8"=1'-0"
DRAWN BY

DATE

SHEET NUMBER
S2-3.38

© FRANK O. GEHRY & ASSOCIATES, INC.