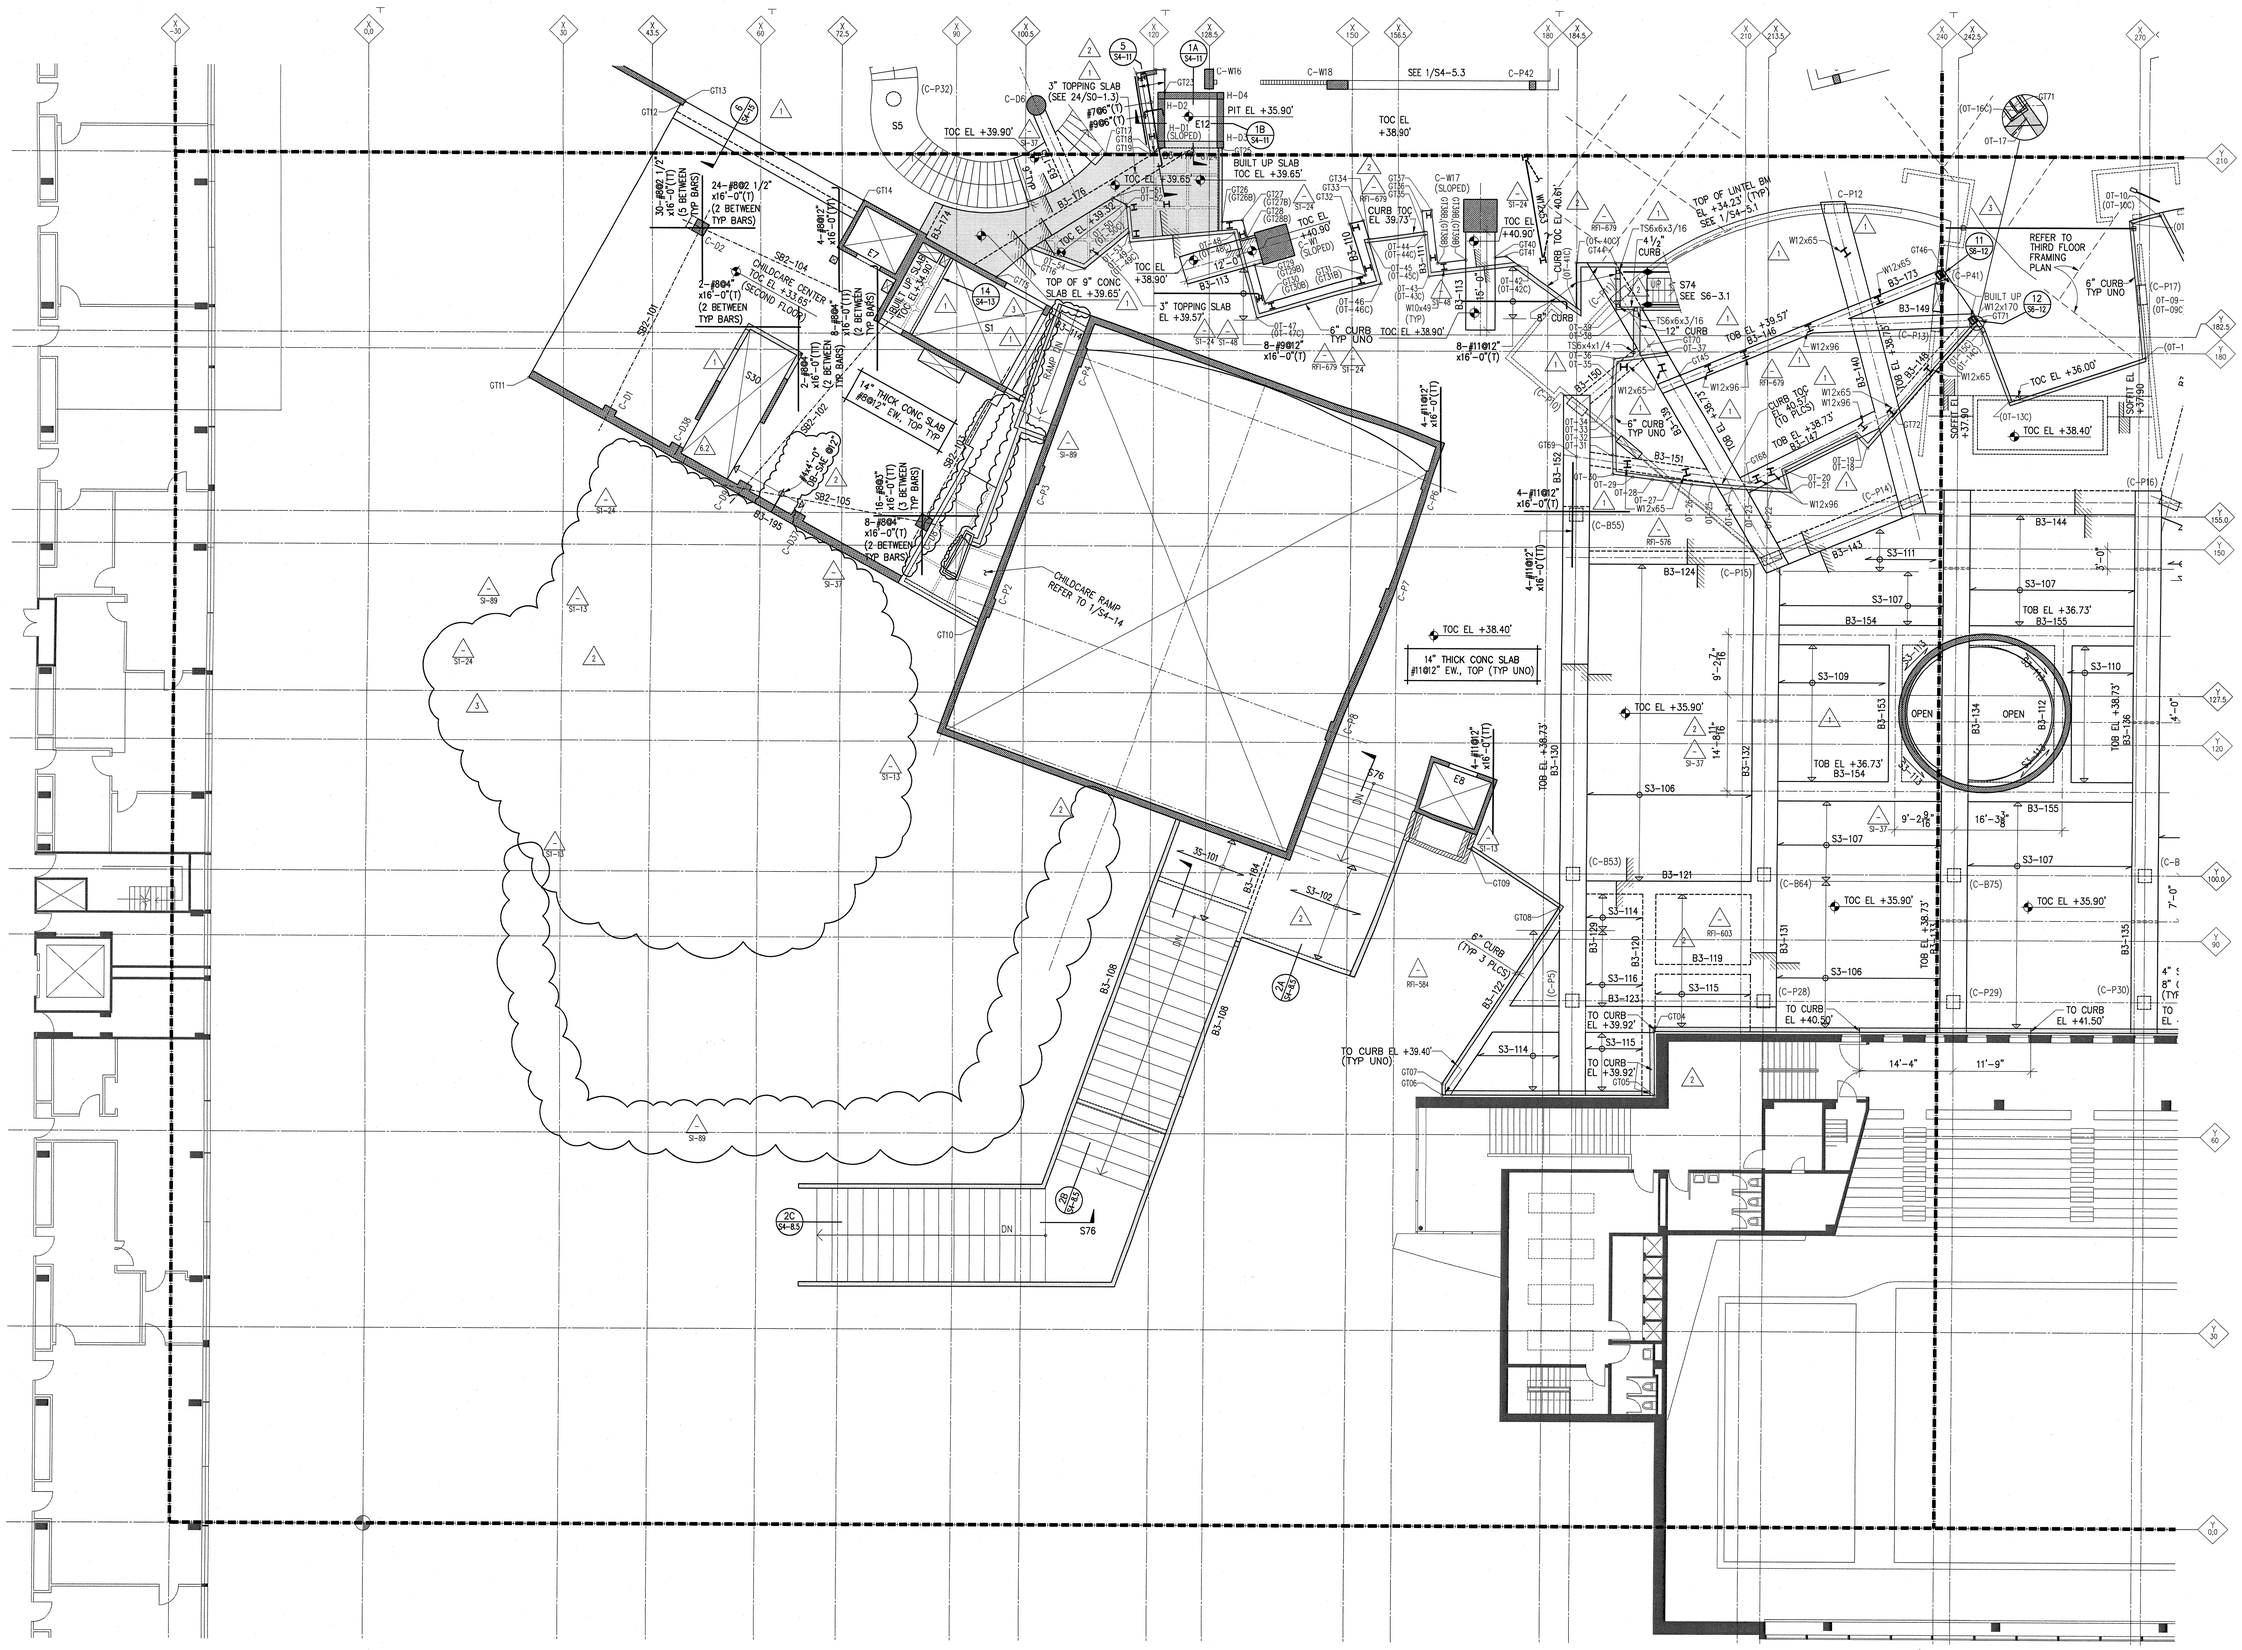

SUPPLEMENTAL INSTRUCTIONS #89
MARCH 13, 2002

FRANK O. GEHRY & ASSOCIATES, INC.
1520-B CLOVERFIELD BOULEVARD, SANTA MONICA, CALIFORNIA 90404 TEL (310)828-6088 FAX (310)828-2098

RG VANDERWEIL ENGINEERS, INC.
TEL (617) 423-3423 FAX (617) 423-7192
Structural Engineer

CANNON DESIGN
TEL (617) 728-4140 FAX (617) 728-4142
Associate Architect

JOHN A. MARTIN & ASSOCIATES, INC.
TEL (213) 483-4380 FAX (213) 483-2593
Structural Engineer

THE RAY AND MARIA STATA CENTER

MASSACHUSETTS INSTITUTE OF TECHNOLOGY
32 VASSAR ST. CAMBRIDGE MASSACHUSETTS 02139

NOTES:

NO	DATE	ISSUE
6	02/26/01	SHELL & CORE (PT12) BID SET-NOT FOR CONTRACT
6.5	03/30/01	SHELL & CORE (PT12) CONSTRUCTION SET
7	04/13/01	SHELL & CORE (PT13-14) CONSTRUCTION SET
8	04/23/01	SHELL & CORE (PT5-14) CONSTRUCTION/PERMIT SET
1	07/02/01	ADDENDUM #1 (TO ISSUE #8)
2	07/26/01	ADDENDUM #2 (TO ISSUE #8)
2	07/26/01	ADDENDUM #2 (TO ISSUE #8)
3	08/07/01	ADDENDUM #3 (TO ISSUE #8)
4	10/19/01	SUPPLEMENTAL INSTRUCTION #2-0

NO	DATE	ISSUE
–	10/24/01	SUPPLEMENTAL INSTRUCTION #3-0
–	11/16/01	SUPPLEMENTAL INSTRUCTION #4-0
–	01/09/02	PR #3-0 (#1) FLOOR ELIMINATION
1	02/26/02	PR #3-0 (#2) FLOOR ELIMINATION
1	02/27/02	RFI #79-0
–	03/13/02	SUPPLEMENTAL INSTRUCTION #89

TITLE
RAISED GARDEN TOP REINF. PLAN AREA D
EL +34.90/39.90'

PROJECT NUMBER
9801
SCALE
1/8"=1'-0"
DRAWN BY

DATE
JULY 30, 2001

SHEET NUMBER
S2-3.8-1T

© FRANK O. GEHRY & ASSOCIATES, INC.