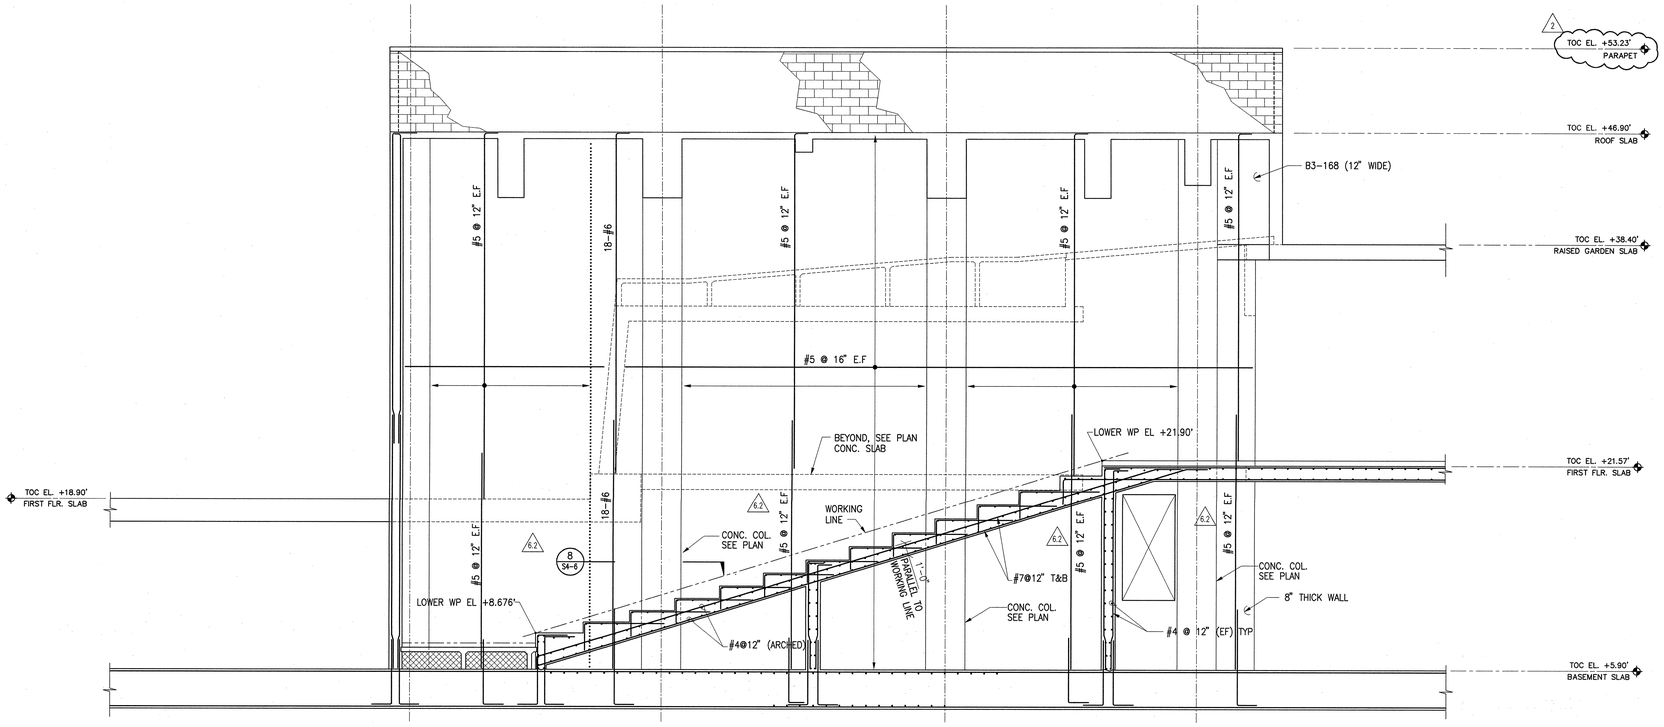

1 SECTION @ WEST WALL (THK=12" U.N.O.)
1/4"=1'-0"

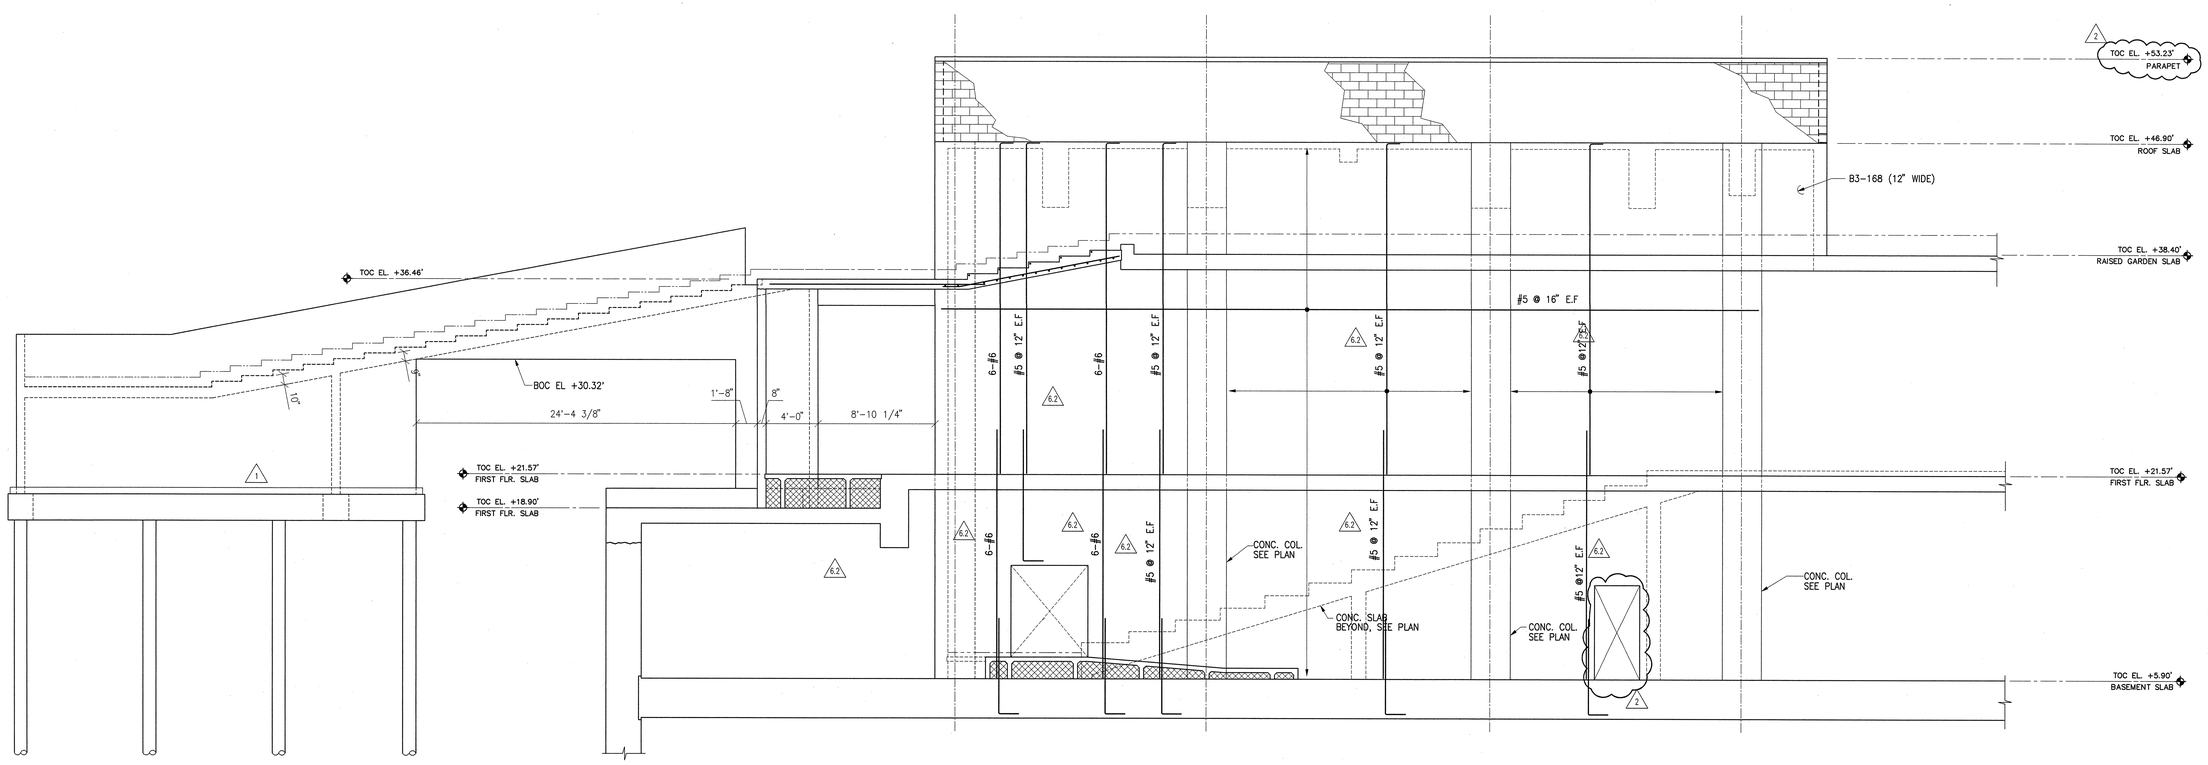

2 SECTION @ EAST WALL (THK=12" U.N.O.)
1/4"=1'-0"

ADDENDUM #2
(TO ISSUE #8)
JULY 30, 2001

FRANK O. GEHRY & ASSOCIATES, INC.
1520 ELDERFIELD BOULEVARD, SANTA MONICA, CALIFORNIA 90404 TEL (310)828-6088 FAX (310)828-7484

RG VANDERWEIL ENGINEERS, INC.
1133 WESTWOOD BLVD., 2ND FLOOR, LOS ANGELES CA 90024
TEL (310)477-7900 FAX (310) 477-1848
M/E/P Engineer

CANNON DESIGN
TWO DUTCH MILL ROAD, WESTON MA 02193
TEL (781)647-7200 FAX (781) 237-6822
Associate Architect

JOHN A. MARTIN & ASSOCIATES, INC.
1850 CENTURY PARK EAST, 6TH FLOOR, LOS ANGELES CA 90067
TEL (310)557-7700 FAX (310) 557-1954
Structural Engineer

THE RAY AND MARIA STATA CENTER

MASSACHUSETTS INSTITUTE OF TECHNOLOGY
32 VASSAR ST. CAMBRIDGE MASSACHUSETTS 02139

NOTES:

NO	DATE	ISSUE
1	12/04/00	CD, #1/90% SDR/MEP/FP-PERFS-CONSTRUCTION,
2	01/05/01	SHELL & CORE (P/12) CONSTRUCTION SET
3	01/05/01	SHELL & CORE (P/12) CONSTRUCTION SET
4	01/12/01	SHELL & CORE (P/12) CONSTRUCTION SET
5	04/12/01	SHELL & CORE (P/11-14 CONSTRUCTION/TENANT SET
6	04/20/01	SHELL & CORE (P/11-14 CONSTRUCTION/TENANT SET
7	07/02/01	ADDENDUM #1 (TO ISSUE #8)
8	07/30/01	ADDENDUM #2 (TO ISSUE #8)

TITLE
CONCRETE SECTIONS & DETAILS, LECTURE HALL

PROJECT NUMBER
9801
SCALE
1/4"=1'-0"
DRAWN BY
RIL
DATE
JULY 30, 2001
SHEET NUMBER
S4-3.2

© FRANK O. GEHRY & ASSOCIATES, INC.

D:\J8998-MIT\ISSUE8-2-01072701\EL-SET-DET\S4-3-2.DWG
Fri Jul 27 05:14:45 2001