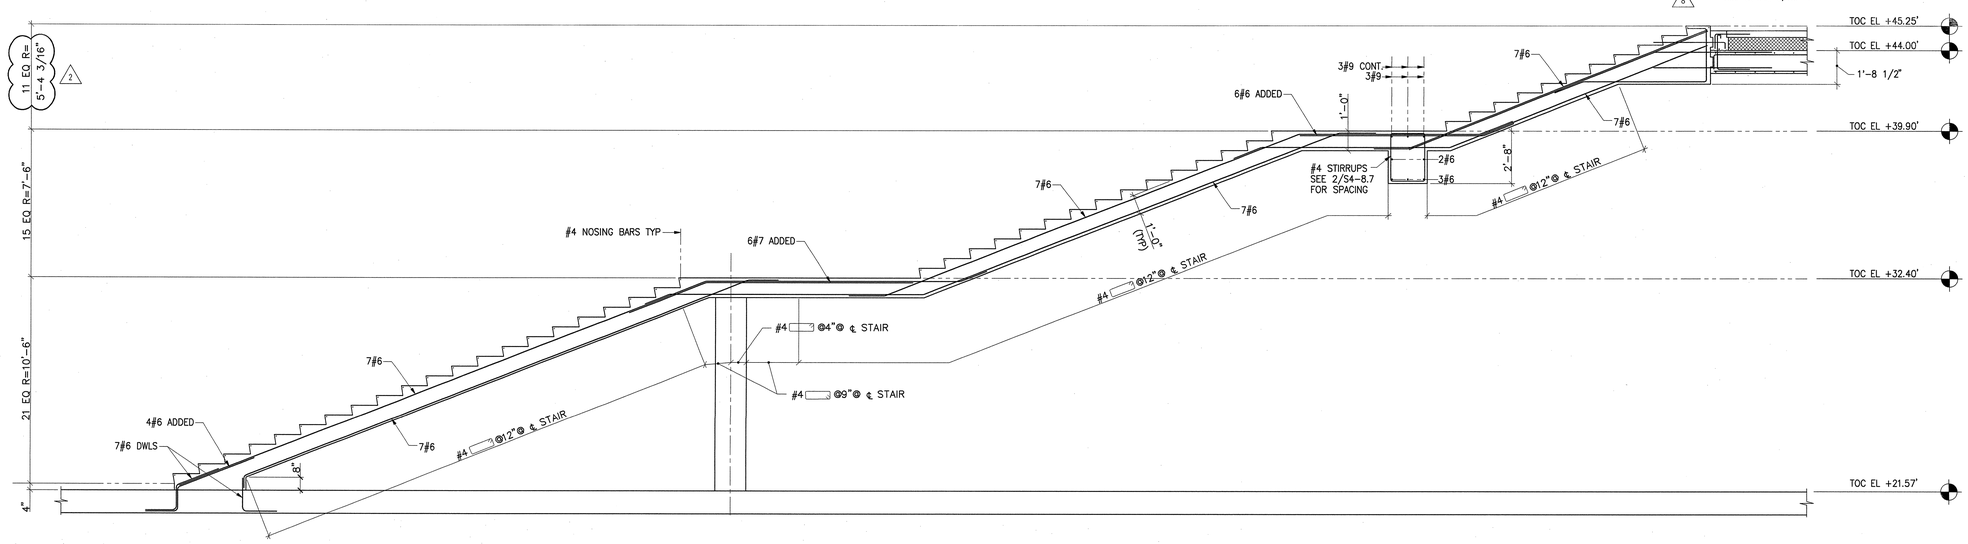

1 DEVELOPED SECTION AT CENTERLINE OF STAIR
3/8"=1'-0"

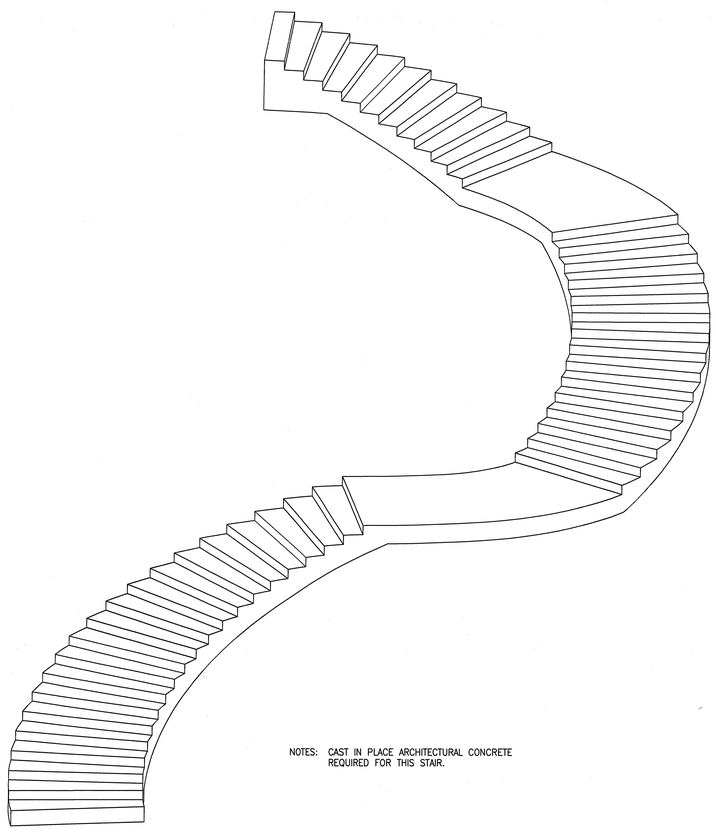

NOTES: CAST IN PLACE ARCHITECTURAL CONCRETE
REQUIRED FOR THIS STAIR.

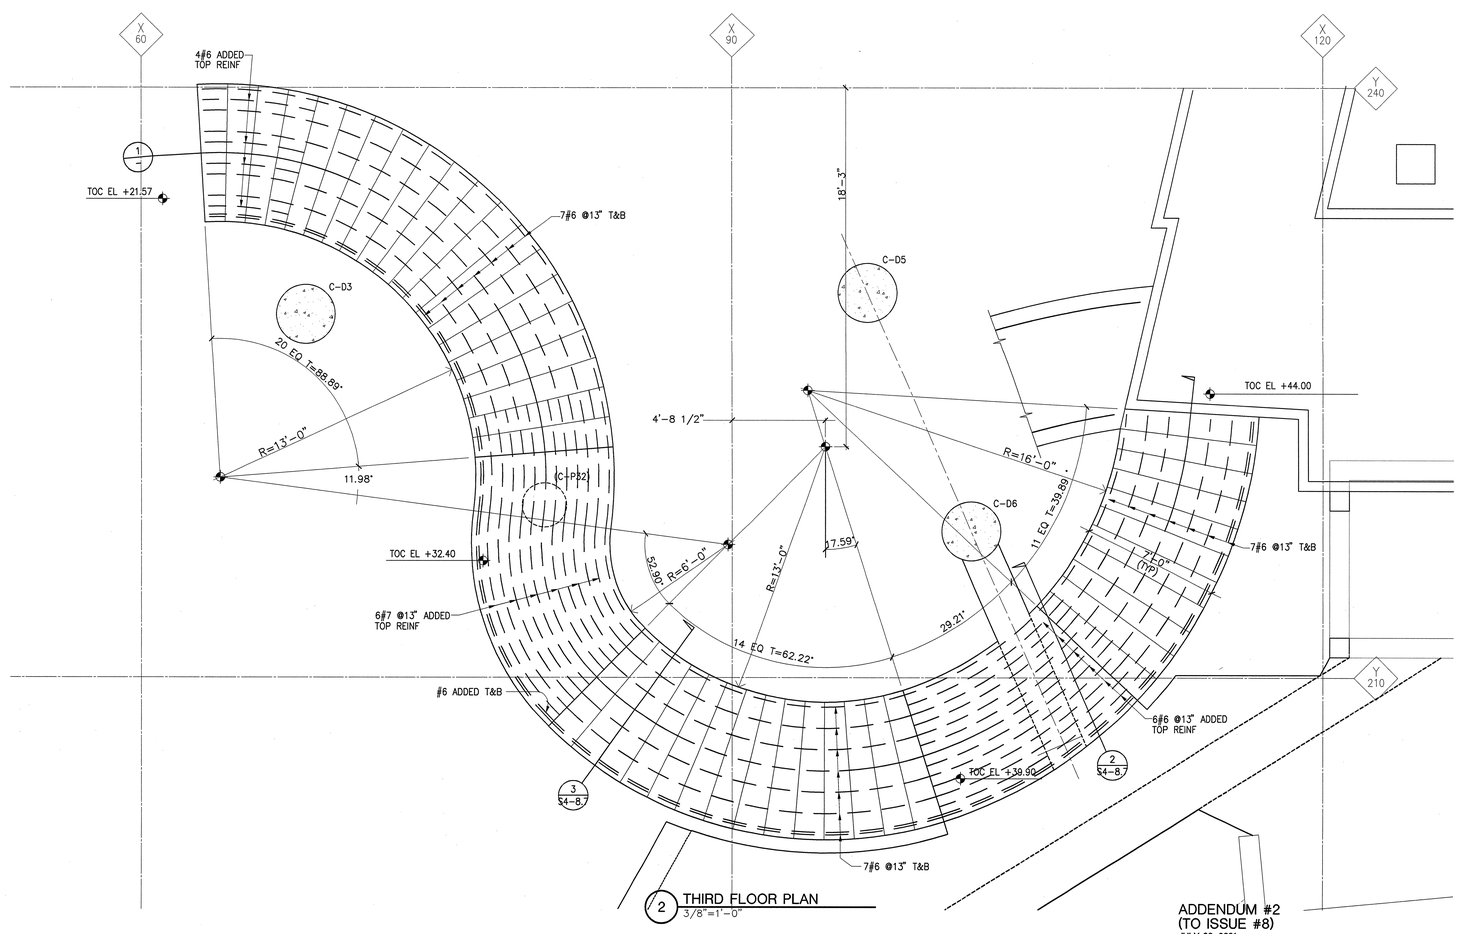

2 THIRD FLOOR PLAN
3/8"=1'-0"

ADDENDUM #2
(TO ISSUE #8)
JULY 30, 2001

FRANK O. GEHRY & ASSOCIATES, INC.
1520-B OLYMPIC BOULEVARD, SANTA MONICA, CALIFORNIA 90404 TEL (310)829-5489 FAX (310)829-3998

CANNON DESIGN
1000 WILSON BLVD. BOSTON MA 02198
FLORIDA REGISTERED ARCHITECTS
Associate Architect

RG VANDERWEIL ENGINEERS, INC.
1000 WILSON BLVD. ARLINGTON, VA 22209
TEL (703)524-7723 FAX (617) 423-1988
MEP Engineer

JOHN A. MARTIN & ASSOCIATES, INC.
11111 SANTA MONICA BLVD. LOS ANGELES, CALIFORNIA CA 90025
TEL (310) 575-7979 FAX (310) 445-0264
Structural Engineer

THE RAY AND MARIA STATA CENTER

MASSACHUSETTS INSTITUTE OF TECHNOLOGY
32 VASSAR ST. CAMBRIDGE MASSACHUSETTS 02139

NOTES:

NO	DATE	ISSUE
8	02/05/01	SHELL & CORE (FF2) 90% SET-NOT FOR CONSTRUCT
8.1	02/05/01	SHELL & CORE (FF2) CONSTRUCTION SET
9	02/09/01	ADDENDUM #1 (TO ISSUE #8)
1	07/30/01	ADDENDUM #2 (TO ISSUE #8)

TITLE
CONCRETE SECTIONS & DETAILS,
STAIR 5

PROJECT NUMBER
9801
SCALE
3/8"=1'-0"
DRAWN BY
LMH
DATE
JULY 30, 2001

SHEET NUMBER
S4-8.2

© FRANK O. GEHRY & ASSOCIATES, INC.

D:\J8998-MIT\'SSUE8-2-01072701\EL-SET-DEF\S4-8-2.DWG
Fri Jul 27 00:59:35 2001

EE