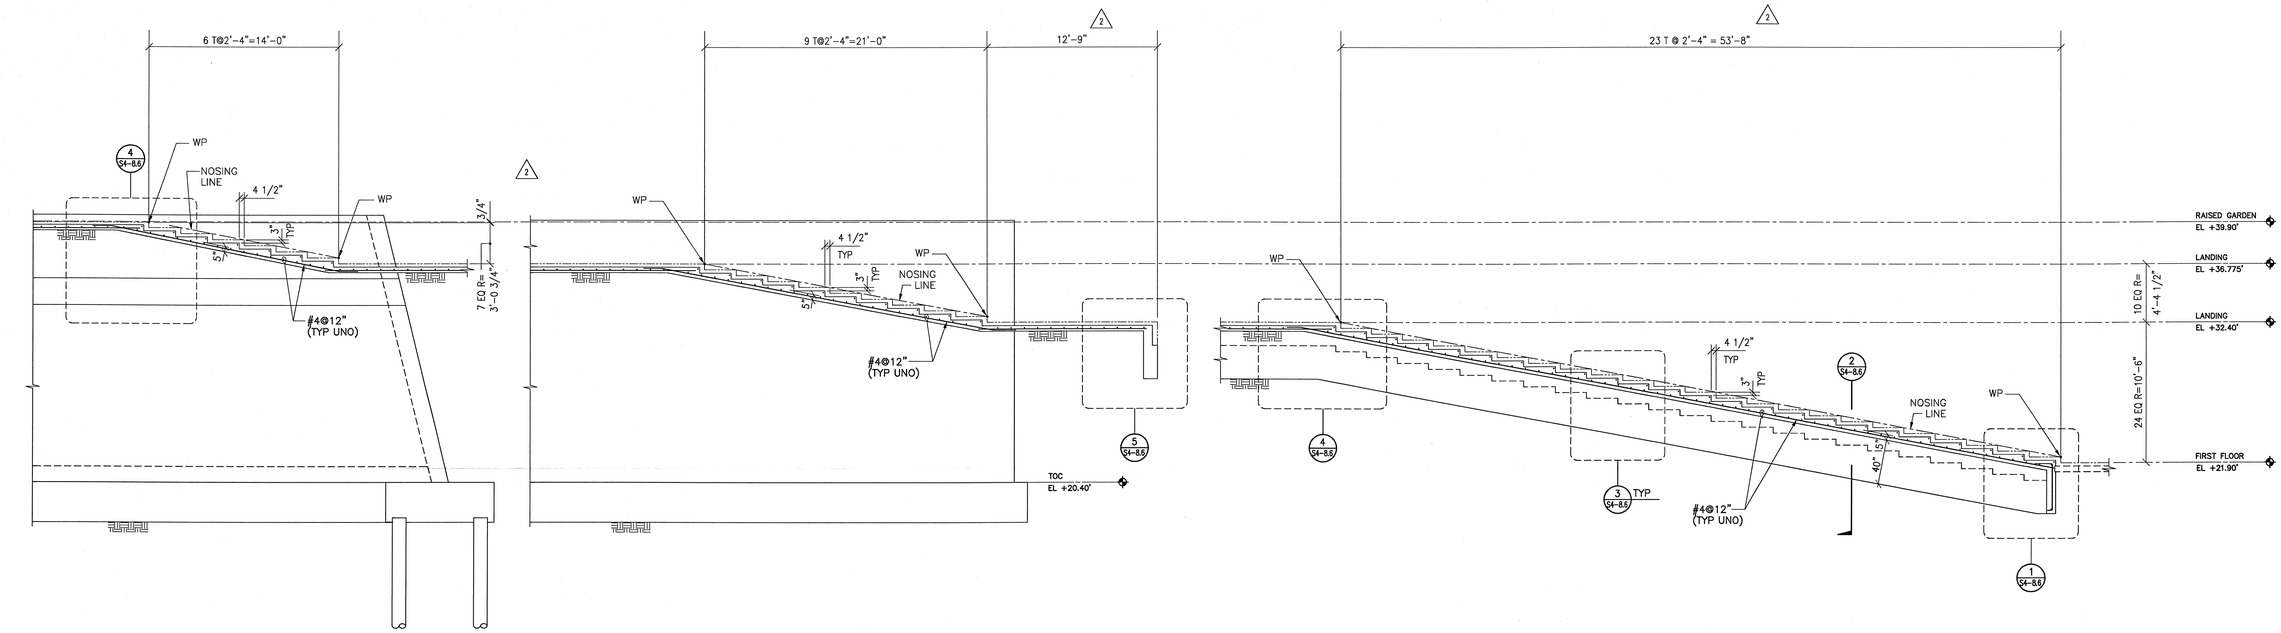

1C SECTION AT STAIR 75
1/4"=1'-0"

1B SECTION AT STAIR 75
1/4"=1'-0"

1A SECTION AT STAIR 75
1/4"=1'-0"

1 SECTIONS AT STAIR 75
1/4"=1'-0"

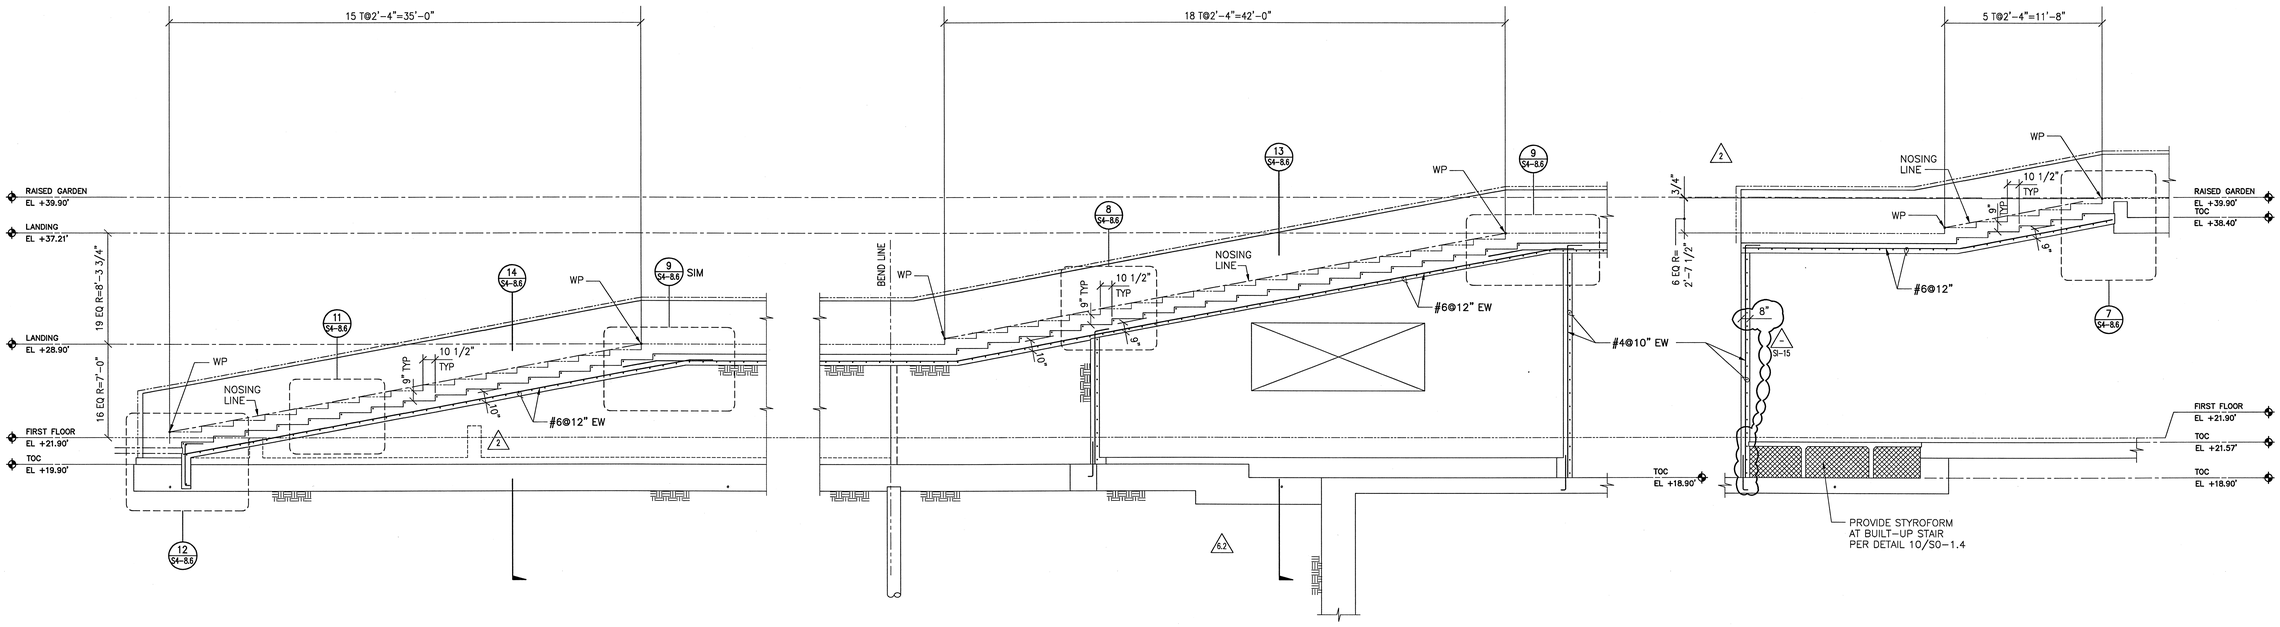

2C SECTION AT STAIR 76
1/4"=1'-0"

2B SECTION AT STAIR 76
1/4"=1'-0"

2A SECTION AT STAIR 76
1/4"=1'-0"

2 SECTIONS AT STAIR 76
1/4"=1'-0"

SUPPLEMENTAL INSTRUCTIONS #15
AUGUST 15, 2001

THE RAY AND MARIA STATA CENTER FRANK O. GEHRY & ASSOCIATES, INC.

MASSACHUSETTS INSTITUTE OF TECHNOLOGY
32 VASSAR ST. CAMBRIDGE MASSACHUSETTS 02139

FRANK O. GEHRY & ASSOCIATES, INC.
ALL EXPRESS-MAIL FAX (310)828-2008
RG VANDERWEIL ENGINEERS, INC.
1850 SOUTH SEPULVEDA BLVD.
LOS ANGELES, CA 90025
TEL (310) 473-7123 FAX (310) 473-1585
W/ (310) 473-7123
CANNON DESIGN
1920-A SEPULVEDA BOULEVARD, SANTA MONICA, CALIFORNIA 90404
TEL (310) 712-3400 FAX (310) 712-3402
JOHN A. MARTIN & ASSOCIATES, INC.
1850 SOUTH SEPULVEDA BLVD.
LOS ANGELES, CA 90025
TEL (310) 473-7123 FAX (310) 473-1585
Structural Engineer

NOTES:

NO	DATE	ISSUE
8	02/05/01	SKELL & CONE (PT-12) 90-HOT FOR CONSTRUCT
8.1	03/05/01	SKELL & CONE (PT-12) CONSTRUCTION SET
9	04/06/01	SKELL & CONE (PT-13) CONSTRUCTION SET
10	05/07/01	SKELL & CONE (PT-14) CONSTRUCTION SET
2	07/02/01	ADDENDUM #2 (TO ISSUE #8)
1	08/15/01	SUPPLEMENTAL INSTRUCTION #15-3

TITLE
CONCRETE SECTIONS & DETAILS, STAIRS 75 & 76

PROJECT NUMBER
9601
SCALE
1/4"=1'-0"
DRAWN BY
RL
DATE
JULY 30, 2001
SHEET NUMBER
S4-8.5

© FRANK O. GEHRY & ASSOCIATES, INC.